PROJECT REFERENCE NO.	SHEET NO.
U-3465	4
R/W SHEET NO.	

ROADWAY DESIGN ENGINEER
NORTH CAROLINA PROFESSIONAL SEAL 016378 ENGINEER REKHA V. PATEL
9/2/2014
DocuSigned by: Rekha V. Patel
F9CF1D6A8BA8D4DE...

HYDRAULICS ENGINEER
NORTH CAROLINA PROFESSIONAL SEAL 020870 ENGINEER MARC T. SHOWN
9/5/2014
DocuSigned by: Marc Shown
1B02A9EC0A8B4C2...

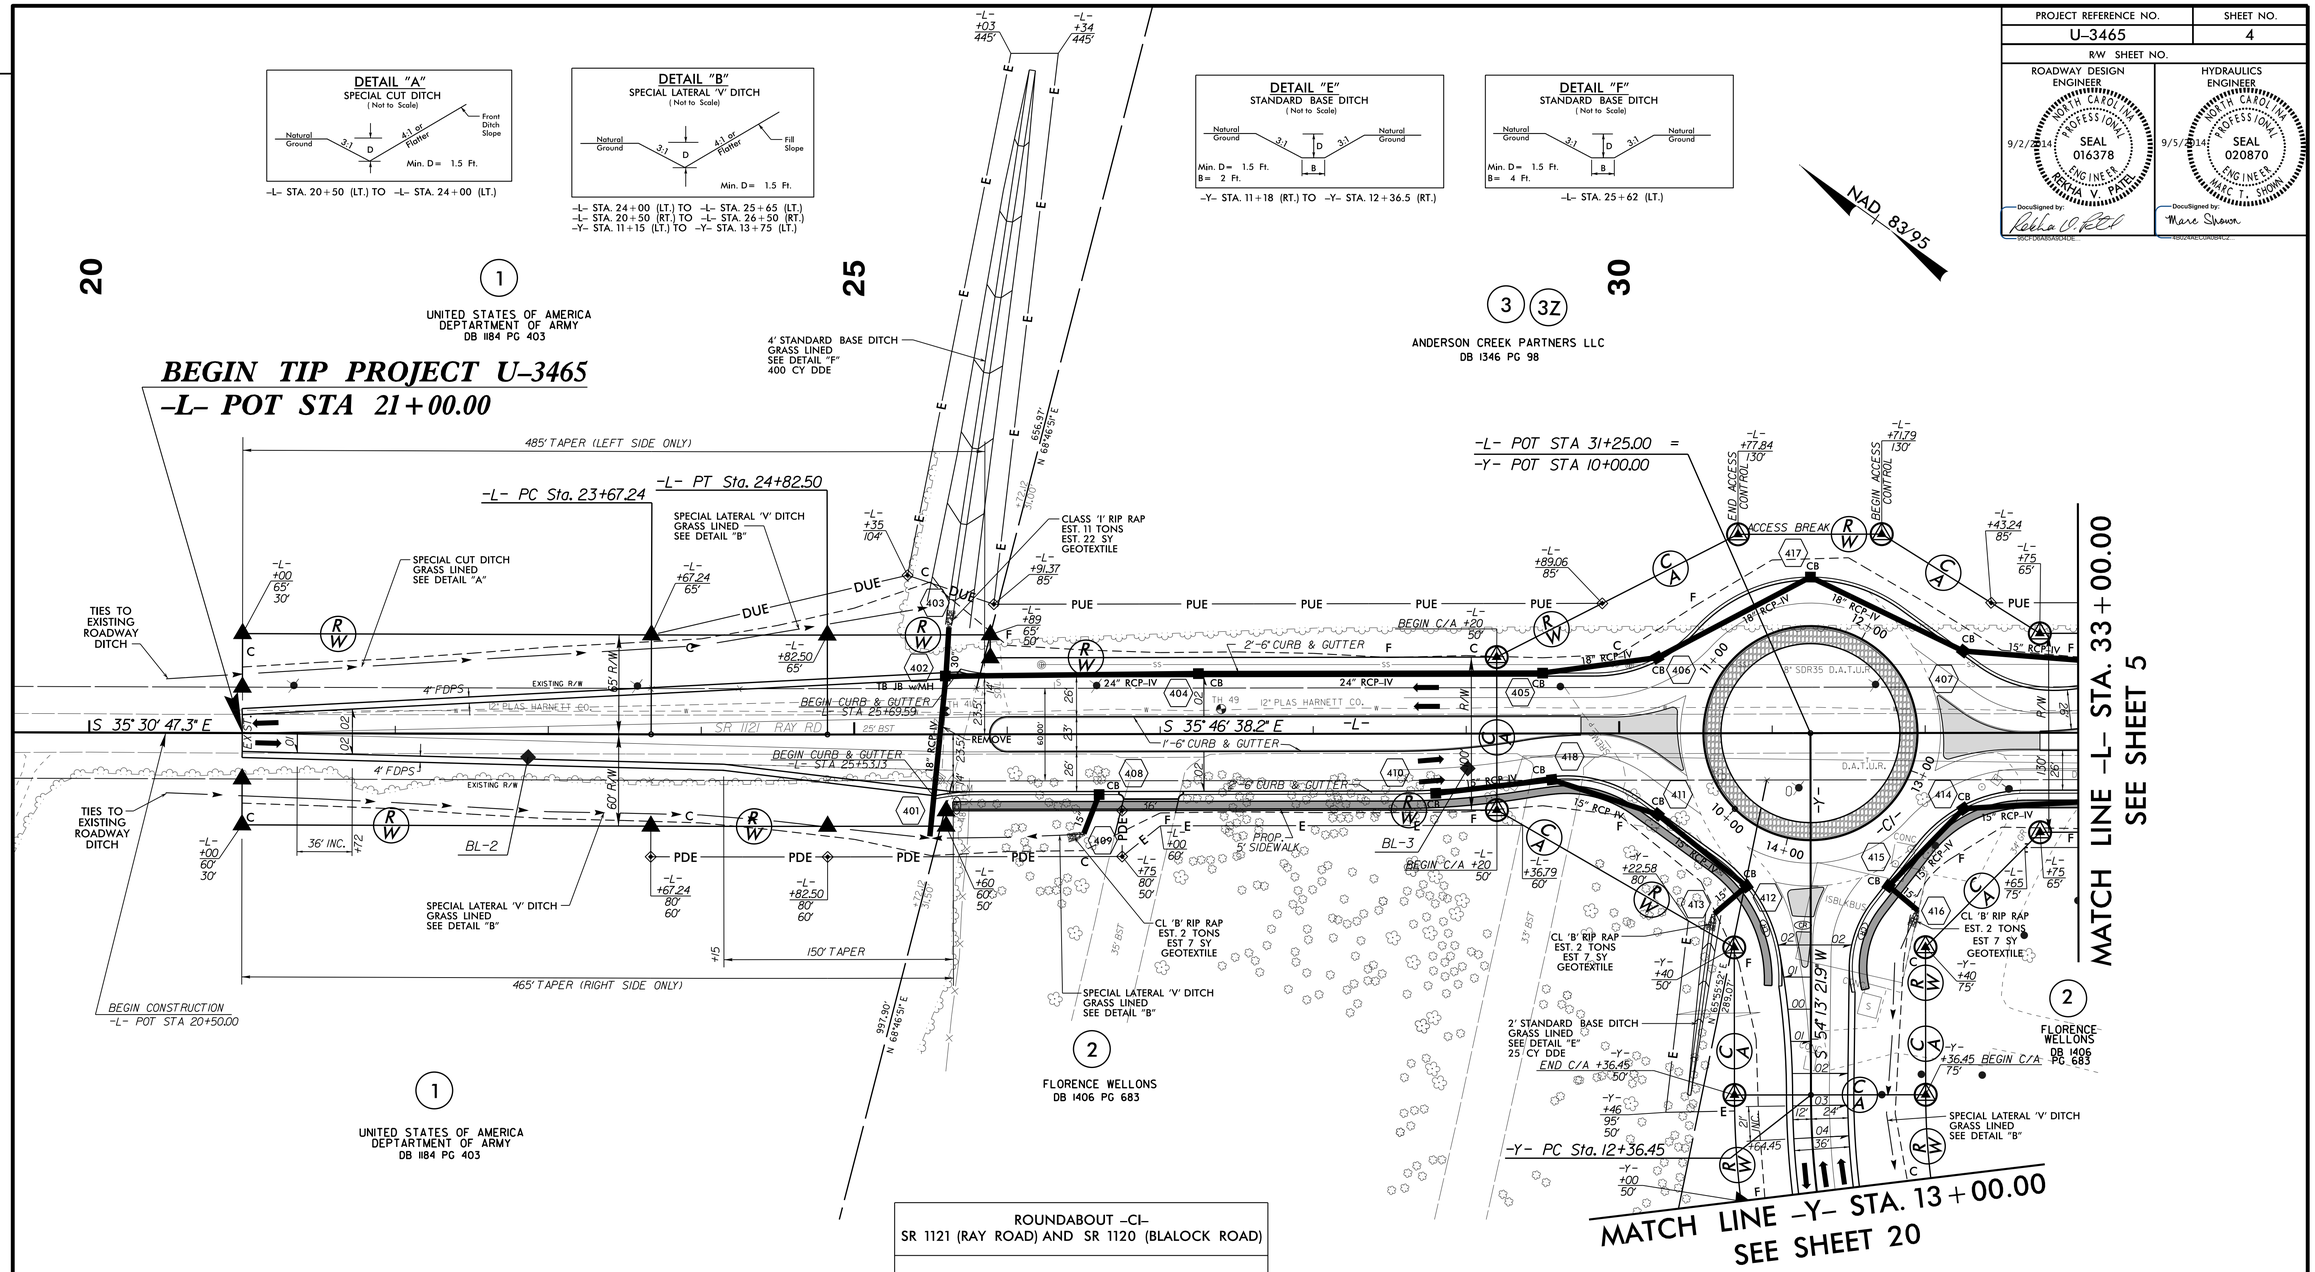

ROUNDABOUT -CI-
SR 1121 (RAY ROAD) AND SR 1120 (BLALOCK ROAD)

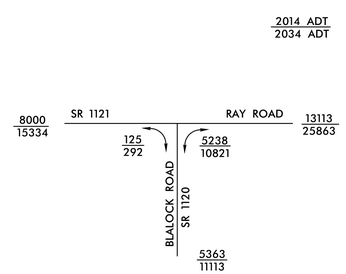

NOTE: SEE PAVEMENT MARKING PLANS FOR ACTUAL LOCATIONS OF CURB RAMPS.

NOTES: (1) SEE SHEET 22 FOR -L- PROFILE
(2) SEE SHEET 30 FOR -Y- PROFILE
(3) SEE SHEET 33 FOR -CI- PROFILE
(4) SEE SHEET 2B-1 FOR -CI- ROUNDABOUT DETAIL

REVISIONS

28-AUG-2014 12:10
R:\Roadway\Proj\3465_rdy_psh4.dgn
$$$$USERNAME$$$$