5/28/99

PROJECT REFERENCE NO.	SHEET NO.
U-3465	30

LEFT DITCH —·—·—·—
RIGHT DITCH - - - - - - - -

ROADWAY DESIGN ENGINEER
NORTH CAROLINA PROFESSIONAL SEAL 016378 ENGINEER REKHA V. PATEL
9/2/2014
DocuSigned by: Rekha V. Patel

HYDRAULICS ENGINEER
NORTH CAROLINA PROFESSIONAL SEAL 020870 ENGINEER MARC T. SHAWN
9/5/2014
DocuSigned by: Marc Shawn

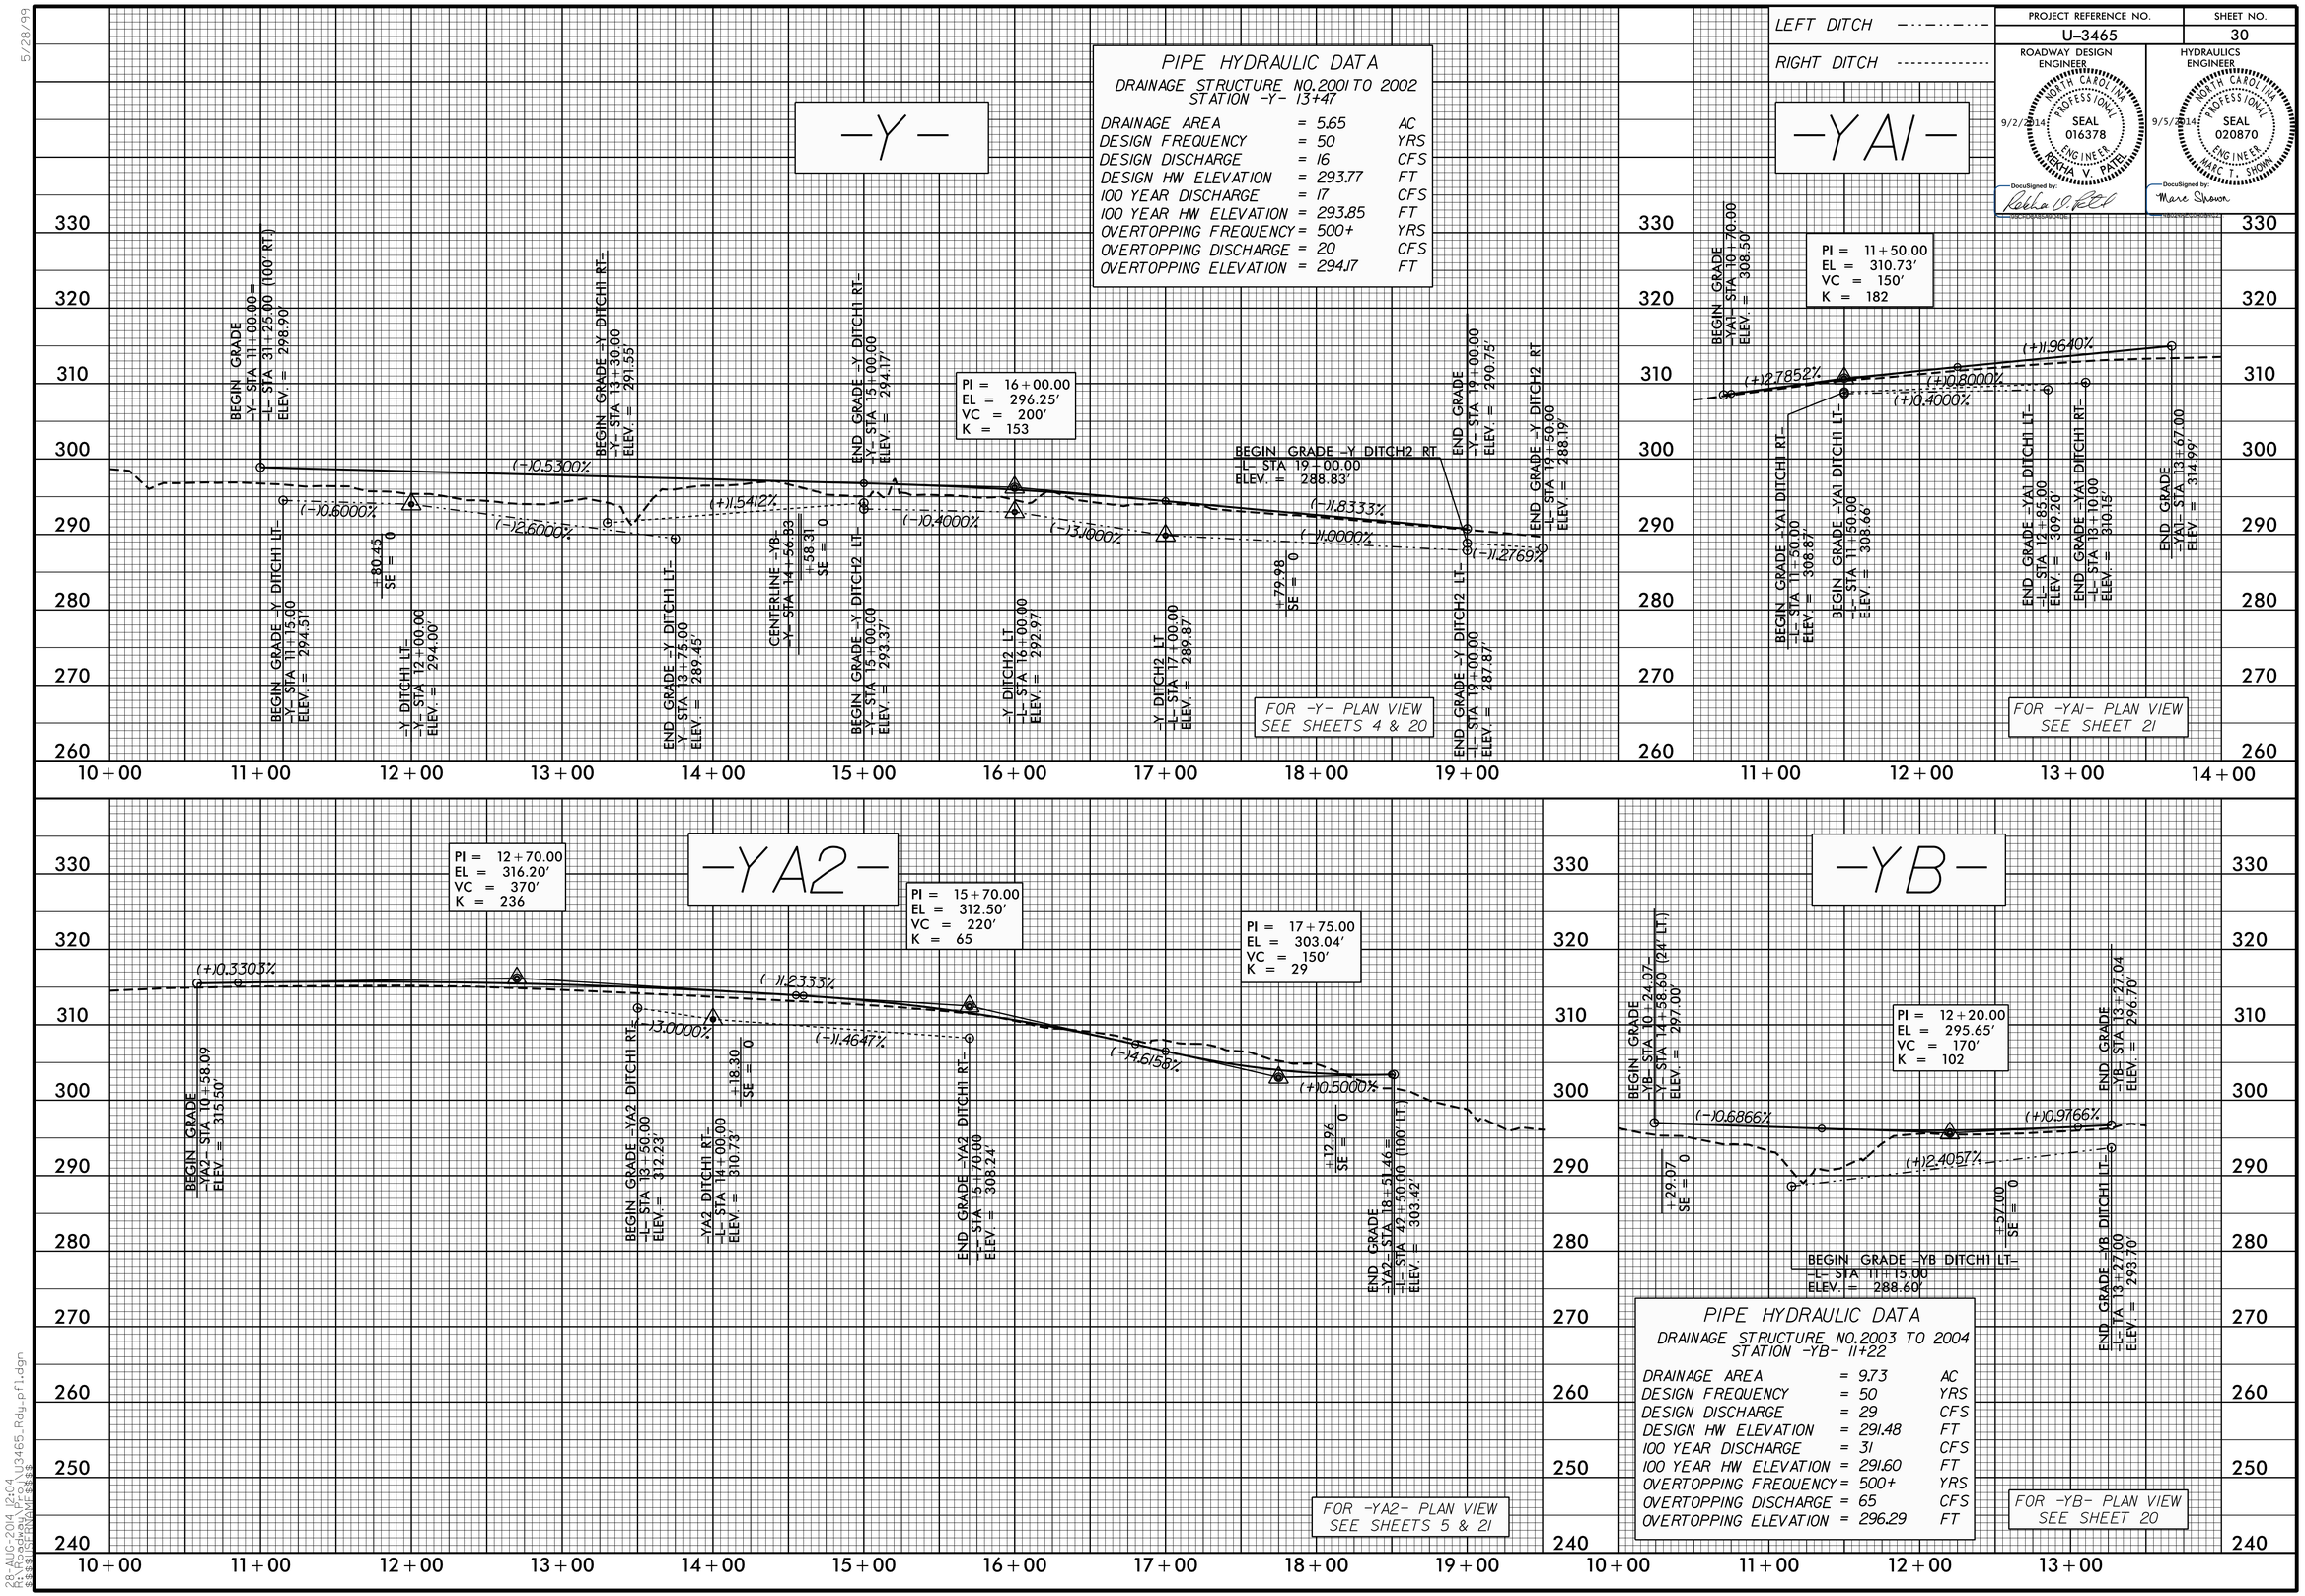

28-AUG-2014 12:04
R:\Roadway\Proj\U3465_Rdy_pf1.dgn
$$$$USERNAME$$$$