PROJECT REFERENCE NO.	SHEET NO.
U-3465	17
R/W SHEET NO.	

ROADWAY DESIGN ENGINEER
NORTH CAROLINA PROFESSIONAL SEAL 016378 ENGINEER RAKHA V. PATEL
9/5/2014
DocuSigned by: Rakha V. Patel
5C0FD0A8C8D4DE...

HYDRAULICS ENGINEER
NORTH CAROLINA PROFESSIONAL SEAL 020870 ENGINEER MARC T. SHOWN
9/5/2014
DocuSigned by: Marc Shown
4D5D4AE08A8D4DC...

-L-
PI Sta 194+96.54
△ = 31° 37' 39.3" (RT)
D = 3° 57' 05.2"
L = 800.41'
T = 410.69'
R = 1,450.00'
SE = SEE PLANS

NAD 83/95

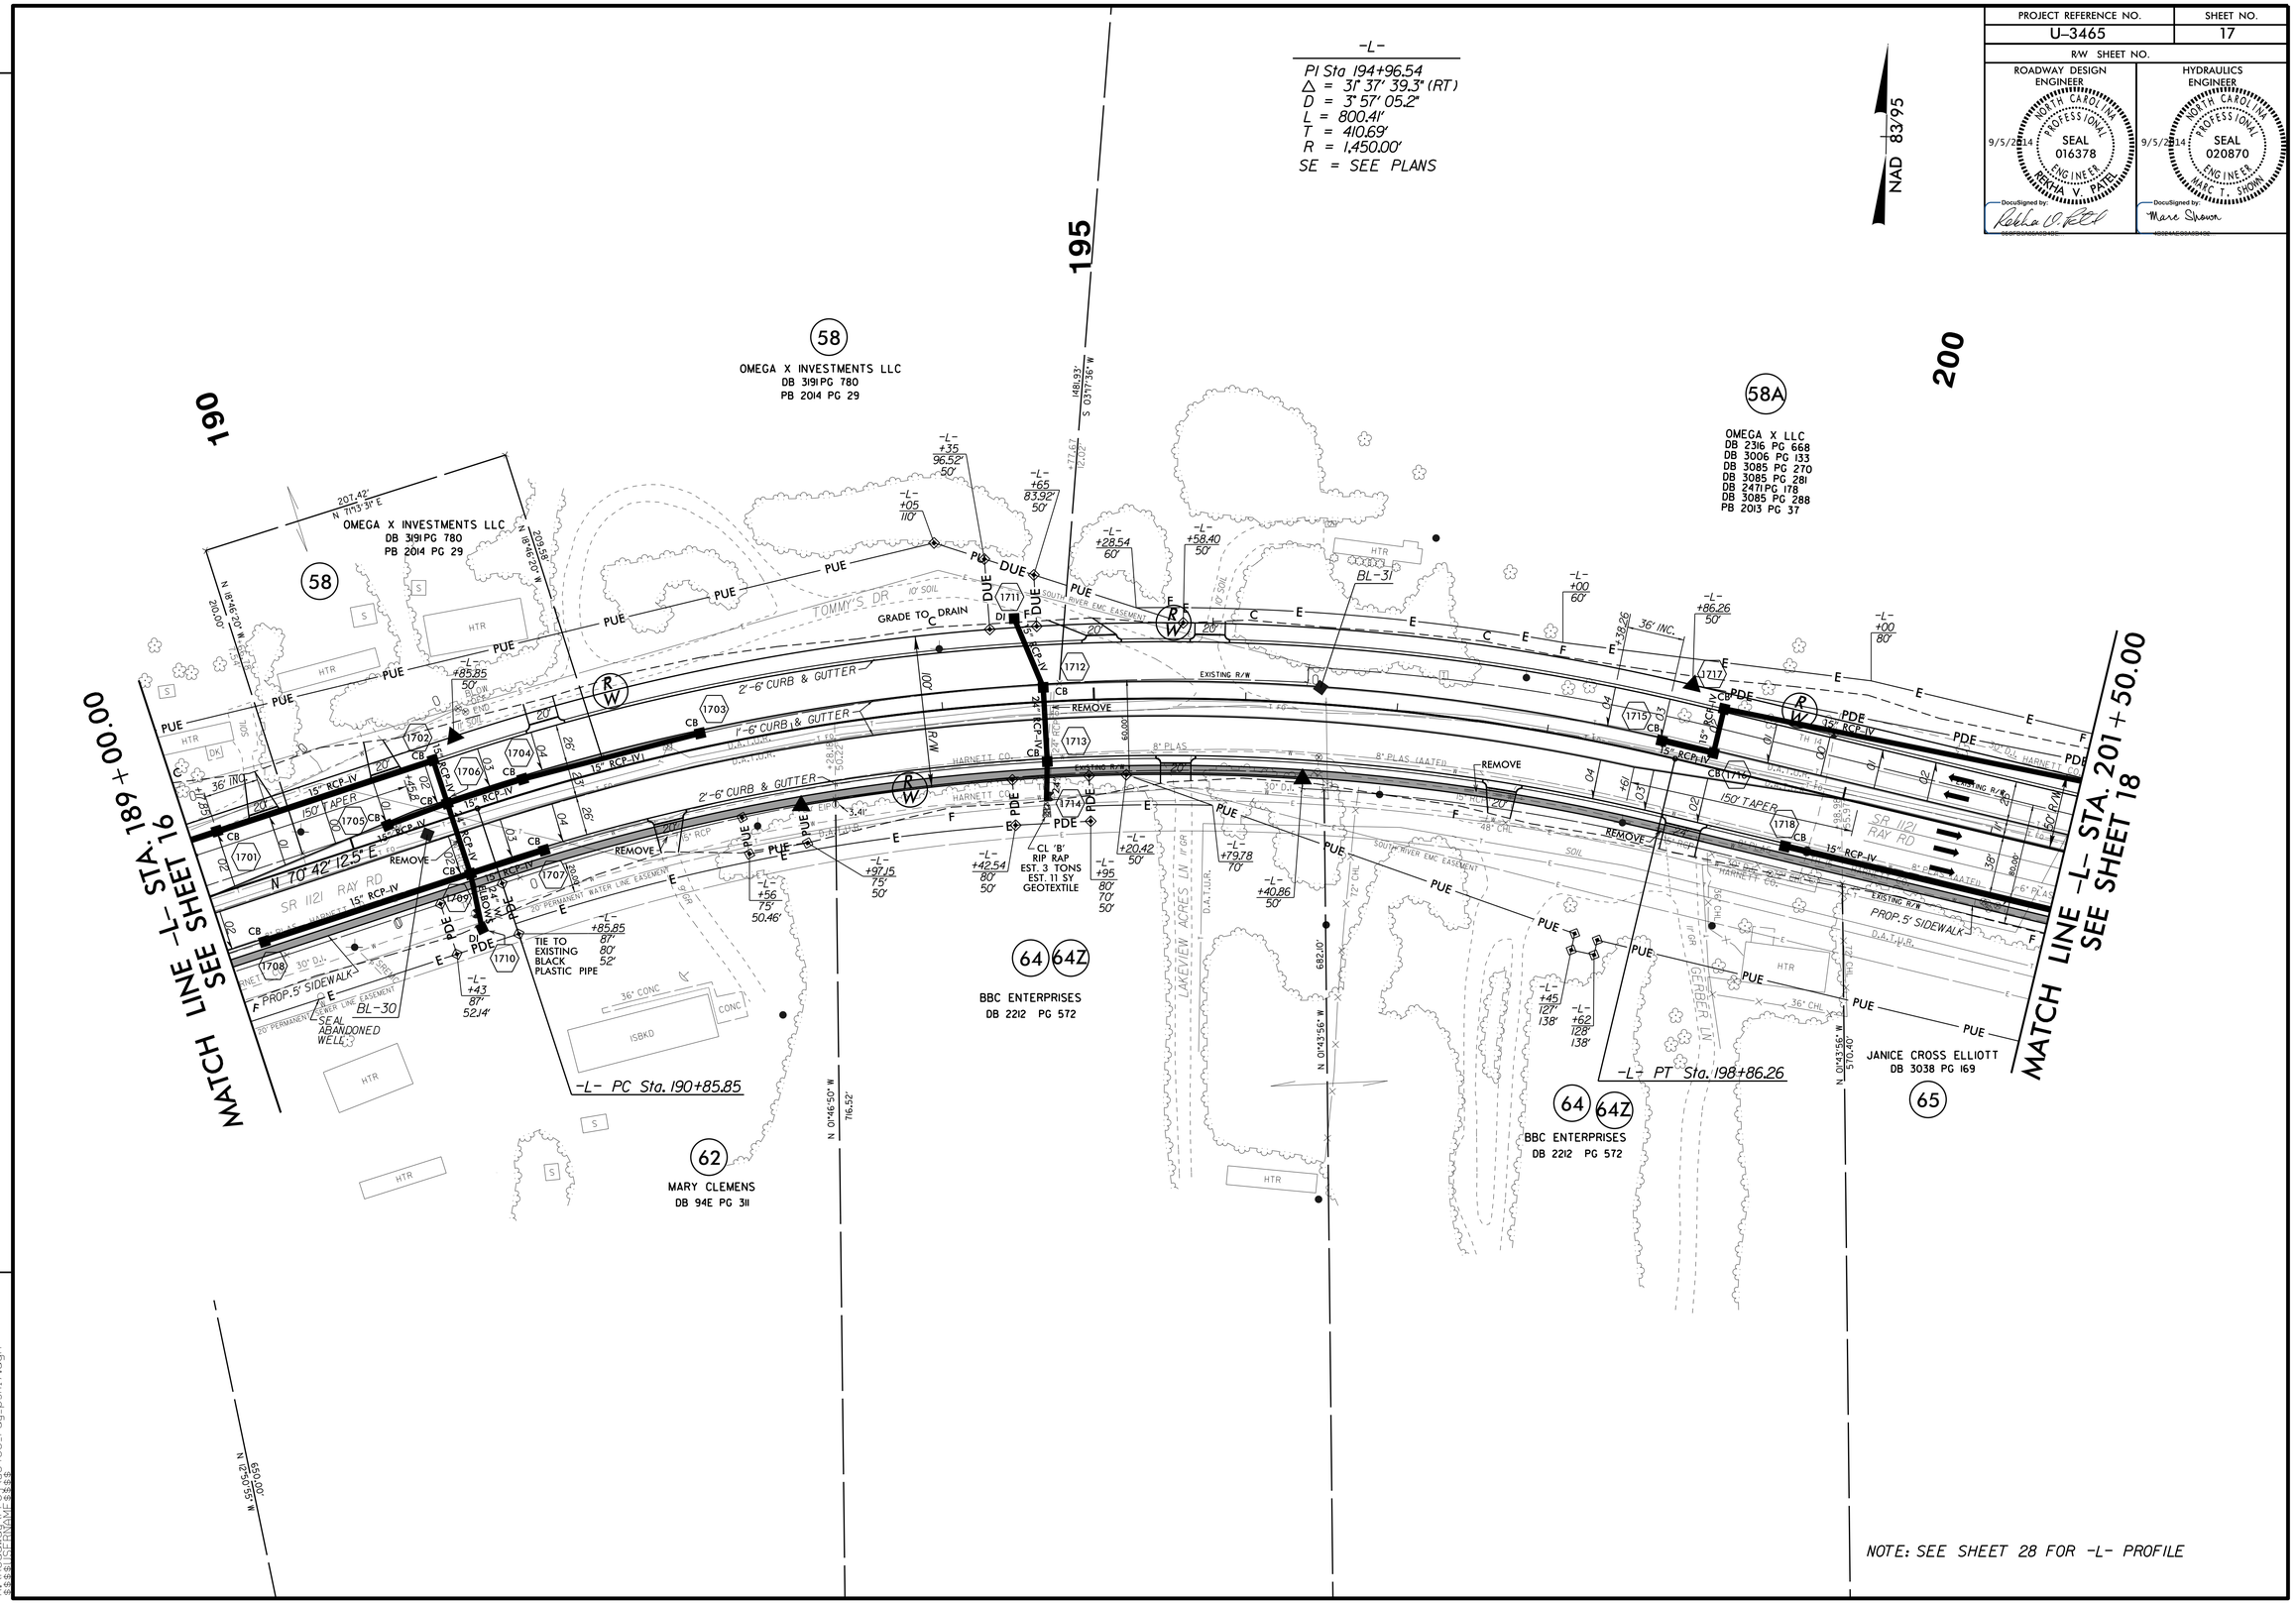

NOTE: SEE SHEET 28 FOR -L- PROFILE

REVISIONS

04-SEP-2014 08:40
R:\Roadway\Proj\U3465_rdy_psh17.dgn
$$USERNAME$$