PROJECT REFERENCE NO.	SHEET NO.
U-3465	2B-4

ROADWAY DESIGN ENGINEER

NORTH CAROLINA PROFESSIONAL SEAL 016378 ENGINEER RIKHA Y. PATEL

9/2/2014

DocuSigned by:

Rikha Y. Patel

B5CF DEA5BA0ADE...

INTERSECTION DETAIL AT MIDDLE SCHOOL/ELEMENTARY SCHOOL

NAD 83/95

GRAPHIC SCALES

30' 15' 0 30' 60'

PLANS

OVERHILLS ELEMENTARY SCHOOL

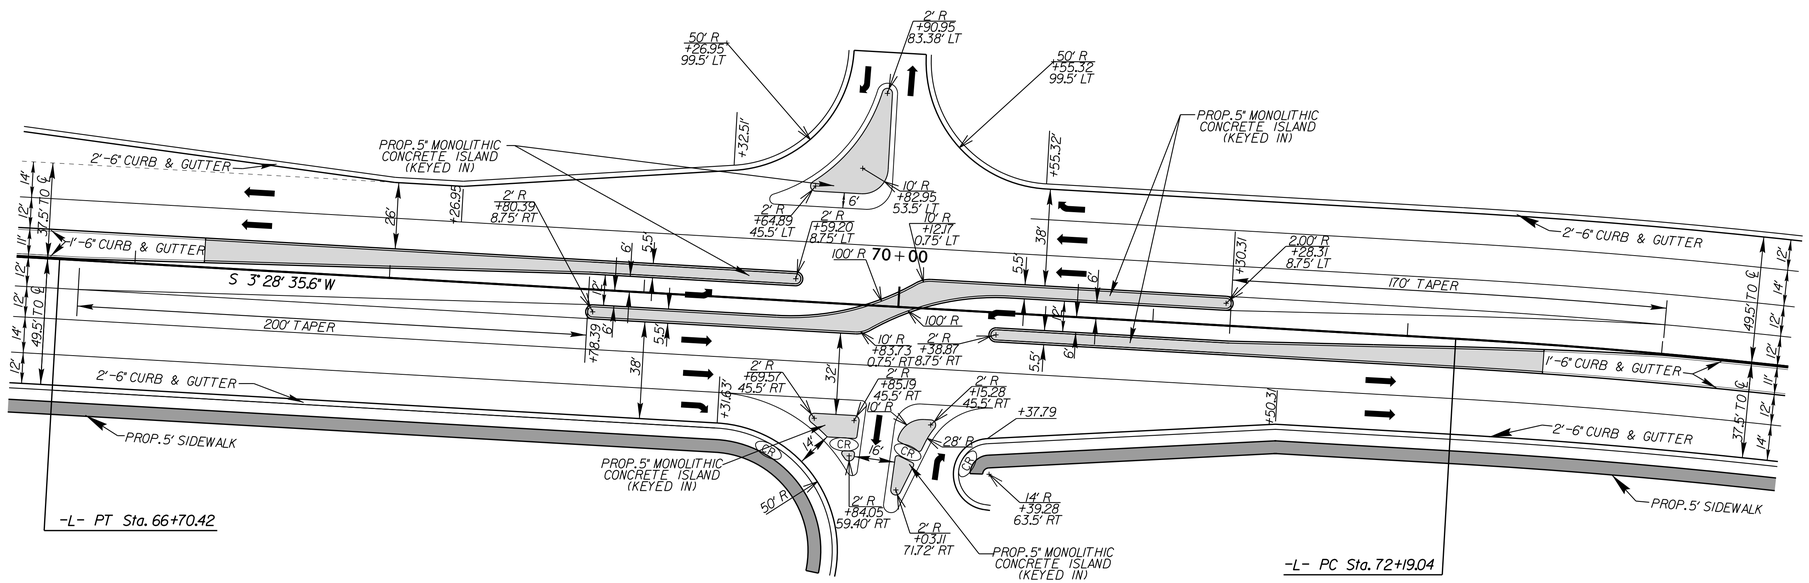

OVERHILLS MIDDLE SCHOOL

NOTE: SEE PAVEMENT MARKING PLANS FOR ACTUAL LOCATIONS OF CURB RAMPS.

FOR -L- ALIGNMENT, SEE SHEET 7

5/14/99

28-AUG-2014 12:00
R:\Roadway\Proj\U3465_Rdy_typ_2B-4.dgn
$$$$USER$$$$