PROJECT REFERENCE NO.	SHEET NO.
U-3465	21
R/W SHEET NO.	

ROADWAY DESIGN ENGINEER
9/2/2014 SEAL 016378 ENGINEER REKHA V. PATEL NORTH CAROLINA PROFESSIONAL
DocuSigned by: Rekha V. Patel
1BCF1D6A8BA8D4DE...

HYDRAULICS ENGINEER
9/5/2014 SEAL 020870 ENGINEER MARC T. SHOWER NORTH CAROLINA PROFESSIONAL
DocuSigned by: Marc Shower
1B02A1AEC0A5B4C2...

REVISIONS

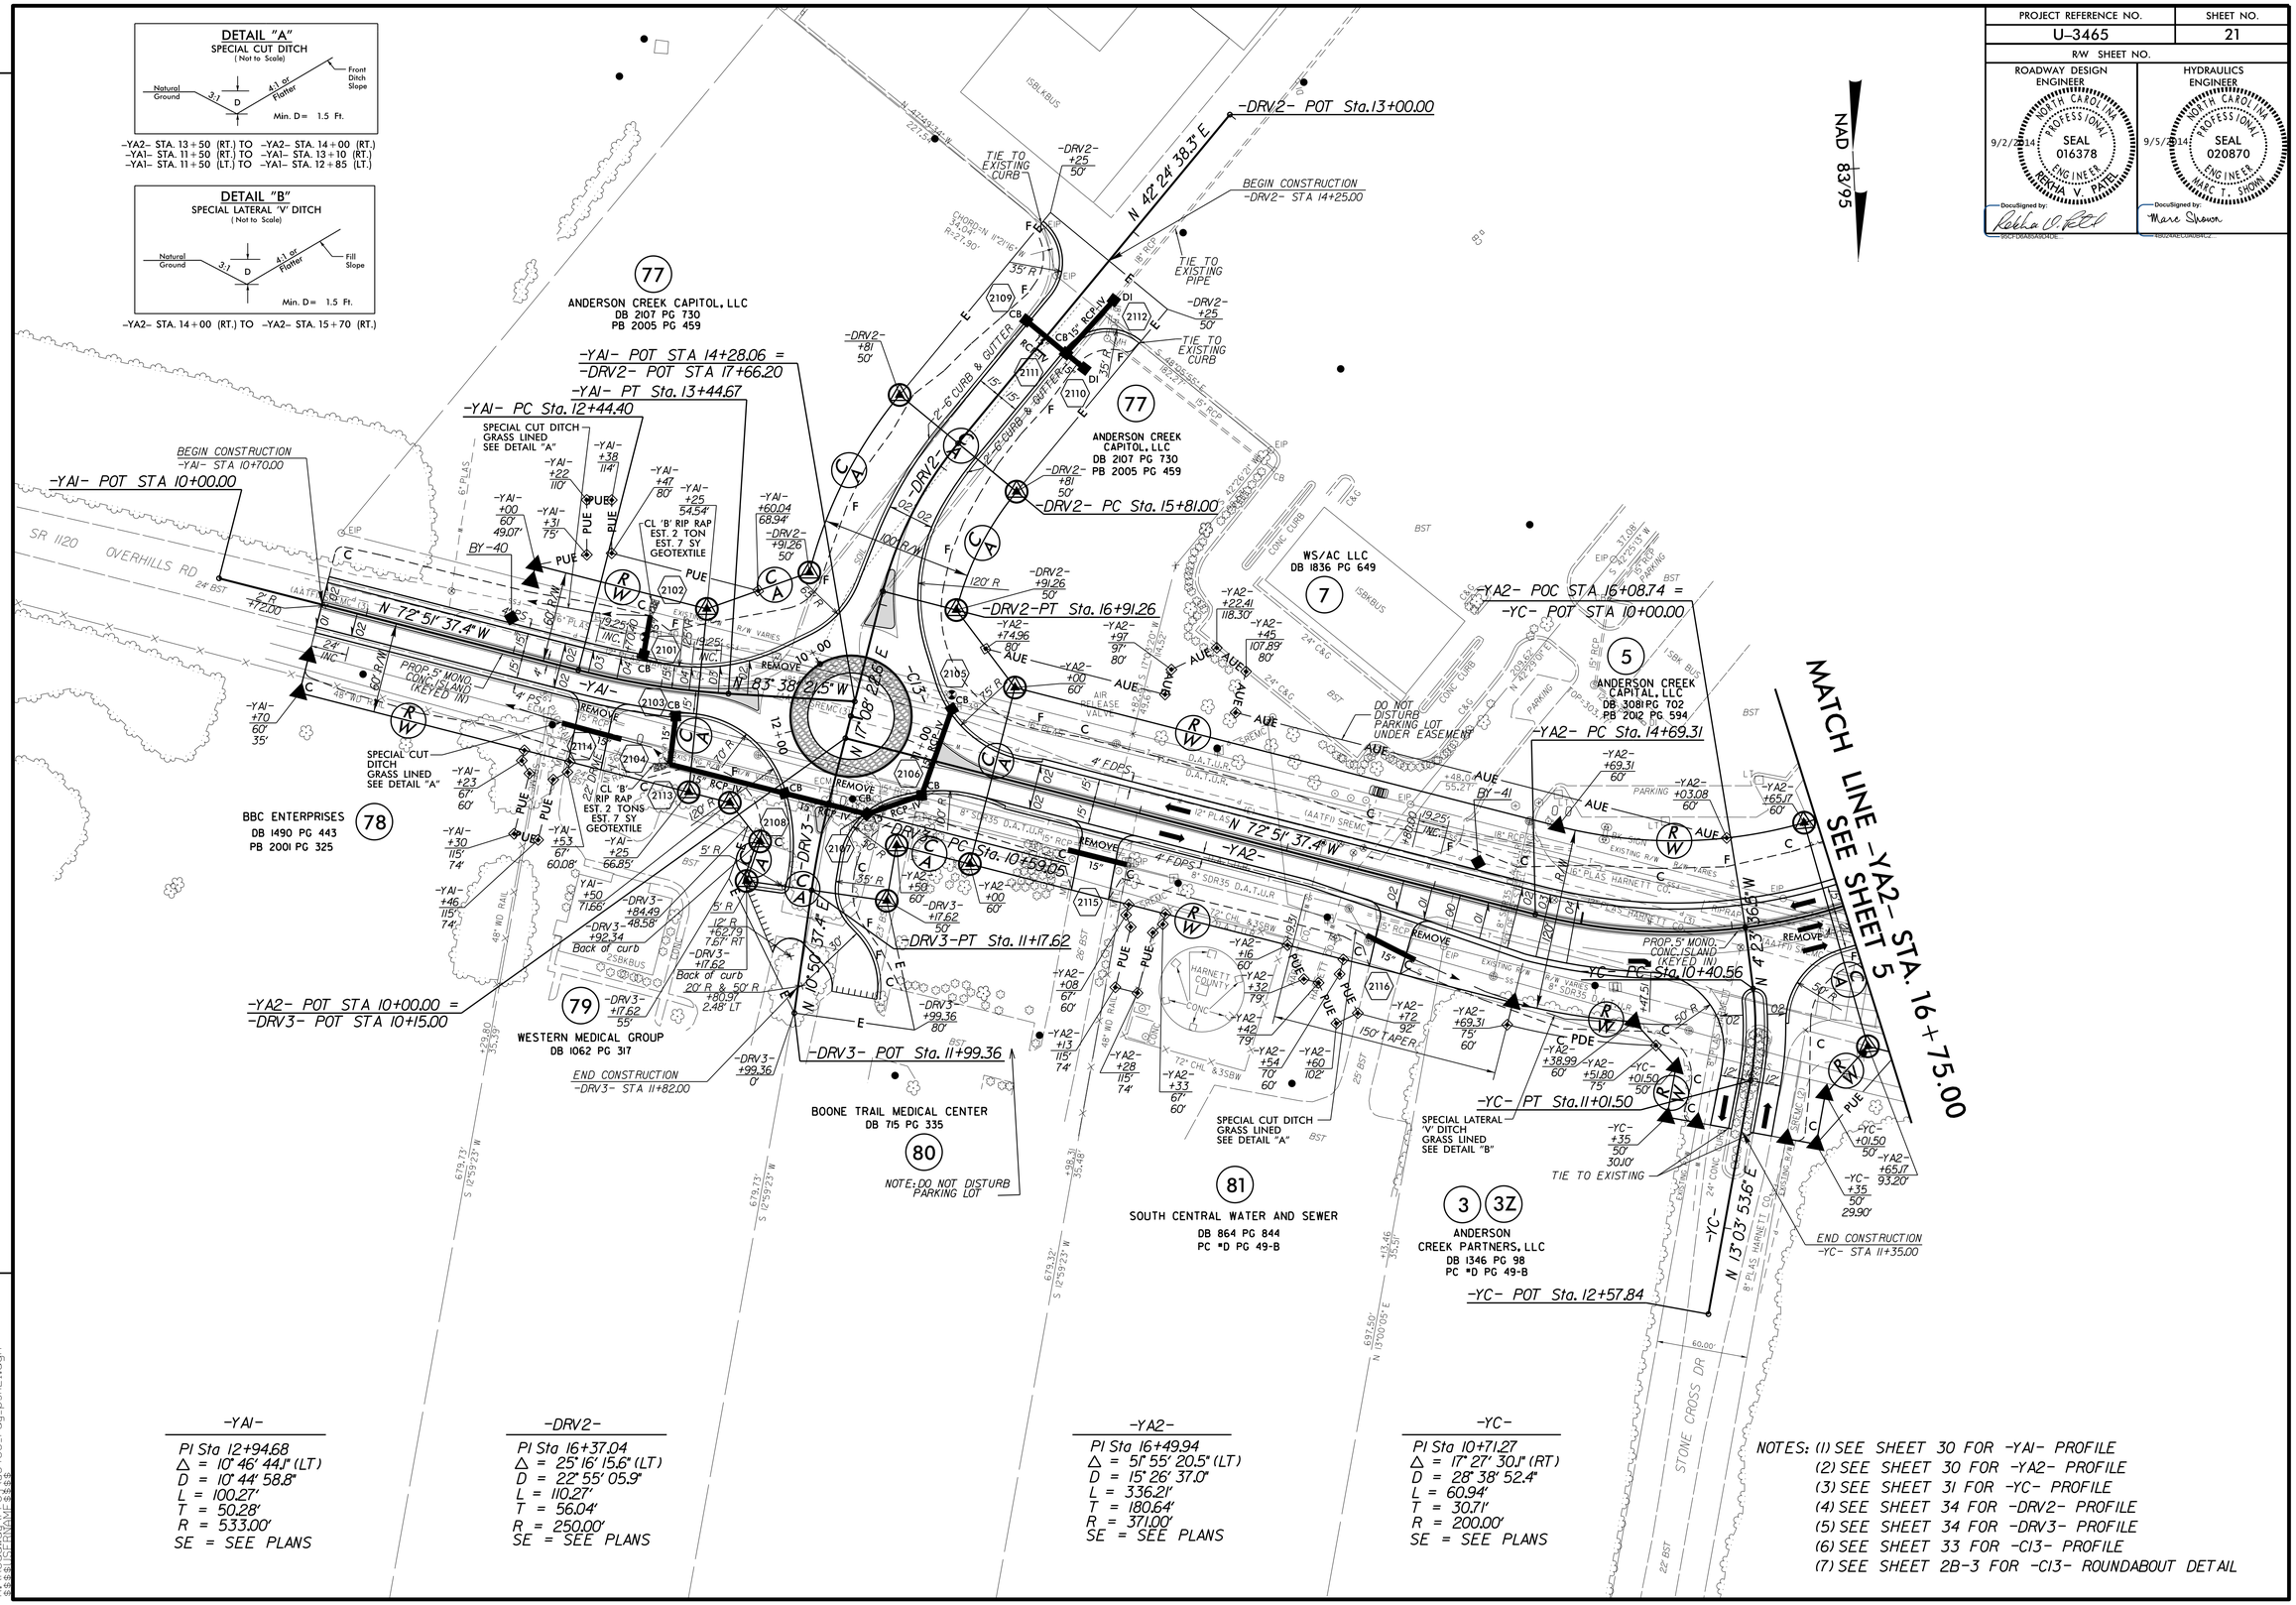

-YAI-	-DRV2-	-YA2-	-YC-
PI Sta 12+94.68	PI Sta 16+37.04	PI Sta 16+49.94	PI Sta 10+71.27
△ = 10° 46' 44.1" (LT)	△ = 25° 16' 15.6" (LT)	△ = 51° 55' 20.5" (LT)	△ = 17° 27' 30.1" (RT)
D = 10° 44' 58.8"	D = 22° 55' 05.9"	D = 15° 26' 37.0"	D = 28° 38' 52.4"
L = 100.27'	L = 110.27'	L = 336.21'	L = 60.94'
T = 50.28'	T = 56.04'	T = 180.64'	T = 30.71'
R = 533.00'	R = 250.00'	R = 371.00'	R = 200.00'
SE = SEE PLANS	SE = SEE PLANS	SE = SEE PLANS	SE = SEE PLANS

NOTES:
(1) SEE SHEET 30 FOR -YAI- PROFILE
(2) SEE SHEET 30 FOR -YA2- PROFILE
(3) SEE SHEET 31 FOR -YC- PROFILE
(4) SEE SHEET 34 FOR -DRV2- PROFILE
(5) SEE SHEET 34 FOR -DRV3- PROFILE
(6) SEE SHEET 33 FOR -CI3- PROFILE
(7) SEE SHEET 2B-3 FOR -CI3- ROUNDABOUT DETAIL

28-AUG-2014 12:04
r:\roadway\proj\u3465_rdy_psh21.dgn
$$$$USERNAME$$$$