PROJECT REFERENCE NO.	SHEET NO.
U-3465	20
R/W SHEET NO.	

ROADWAY DESIGN ENGINEER
NORTH CAROLINA PROFESSIONAL SEAL 016378 ENGINEER RAKHA V. PATEL
9/2/2014
DocuSigned by: Rakha V. Patel
F9CF1D6A8BA8D4DE...

HYDRAULICS ENGINEER
NORTH CAROLINA PROFESSIONAL SEAL 020870 ENGINEER MARC T. SHOWN
9/5/2014
DocuSigned by: Marc Shown
4B02A8EC0A0B4C2...

REVISIONS

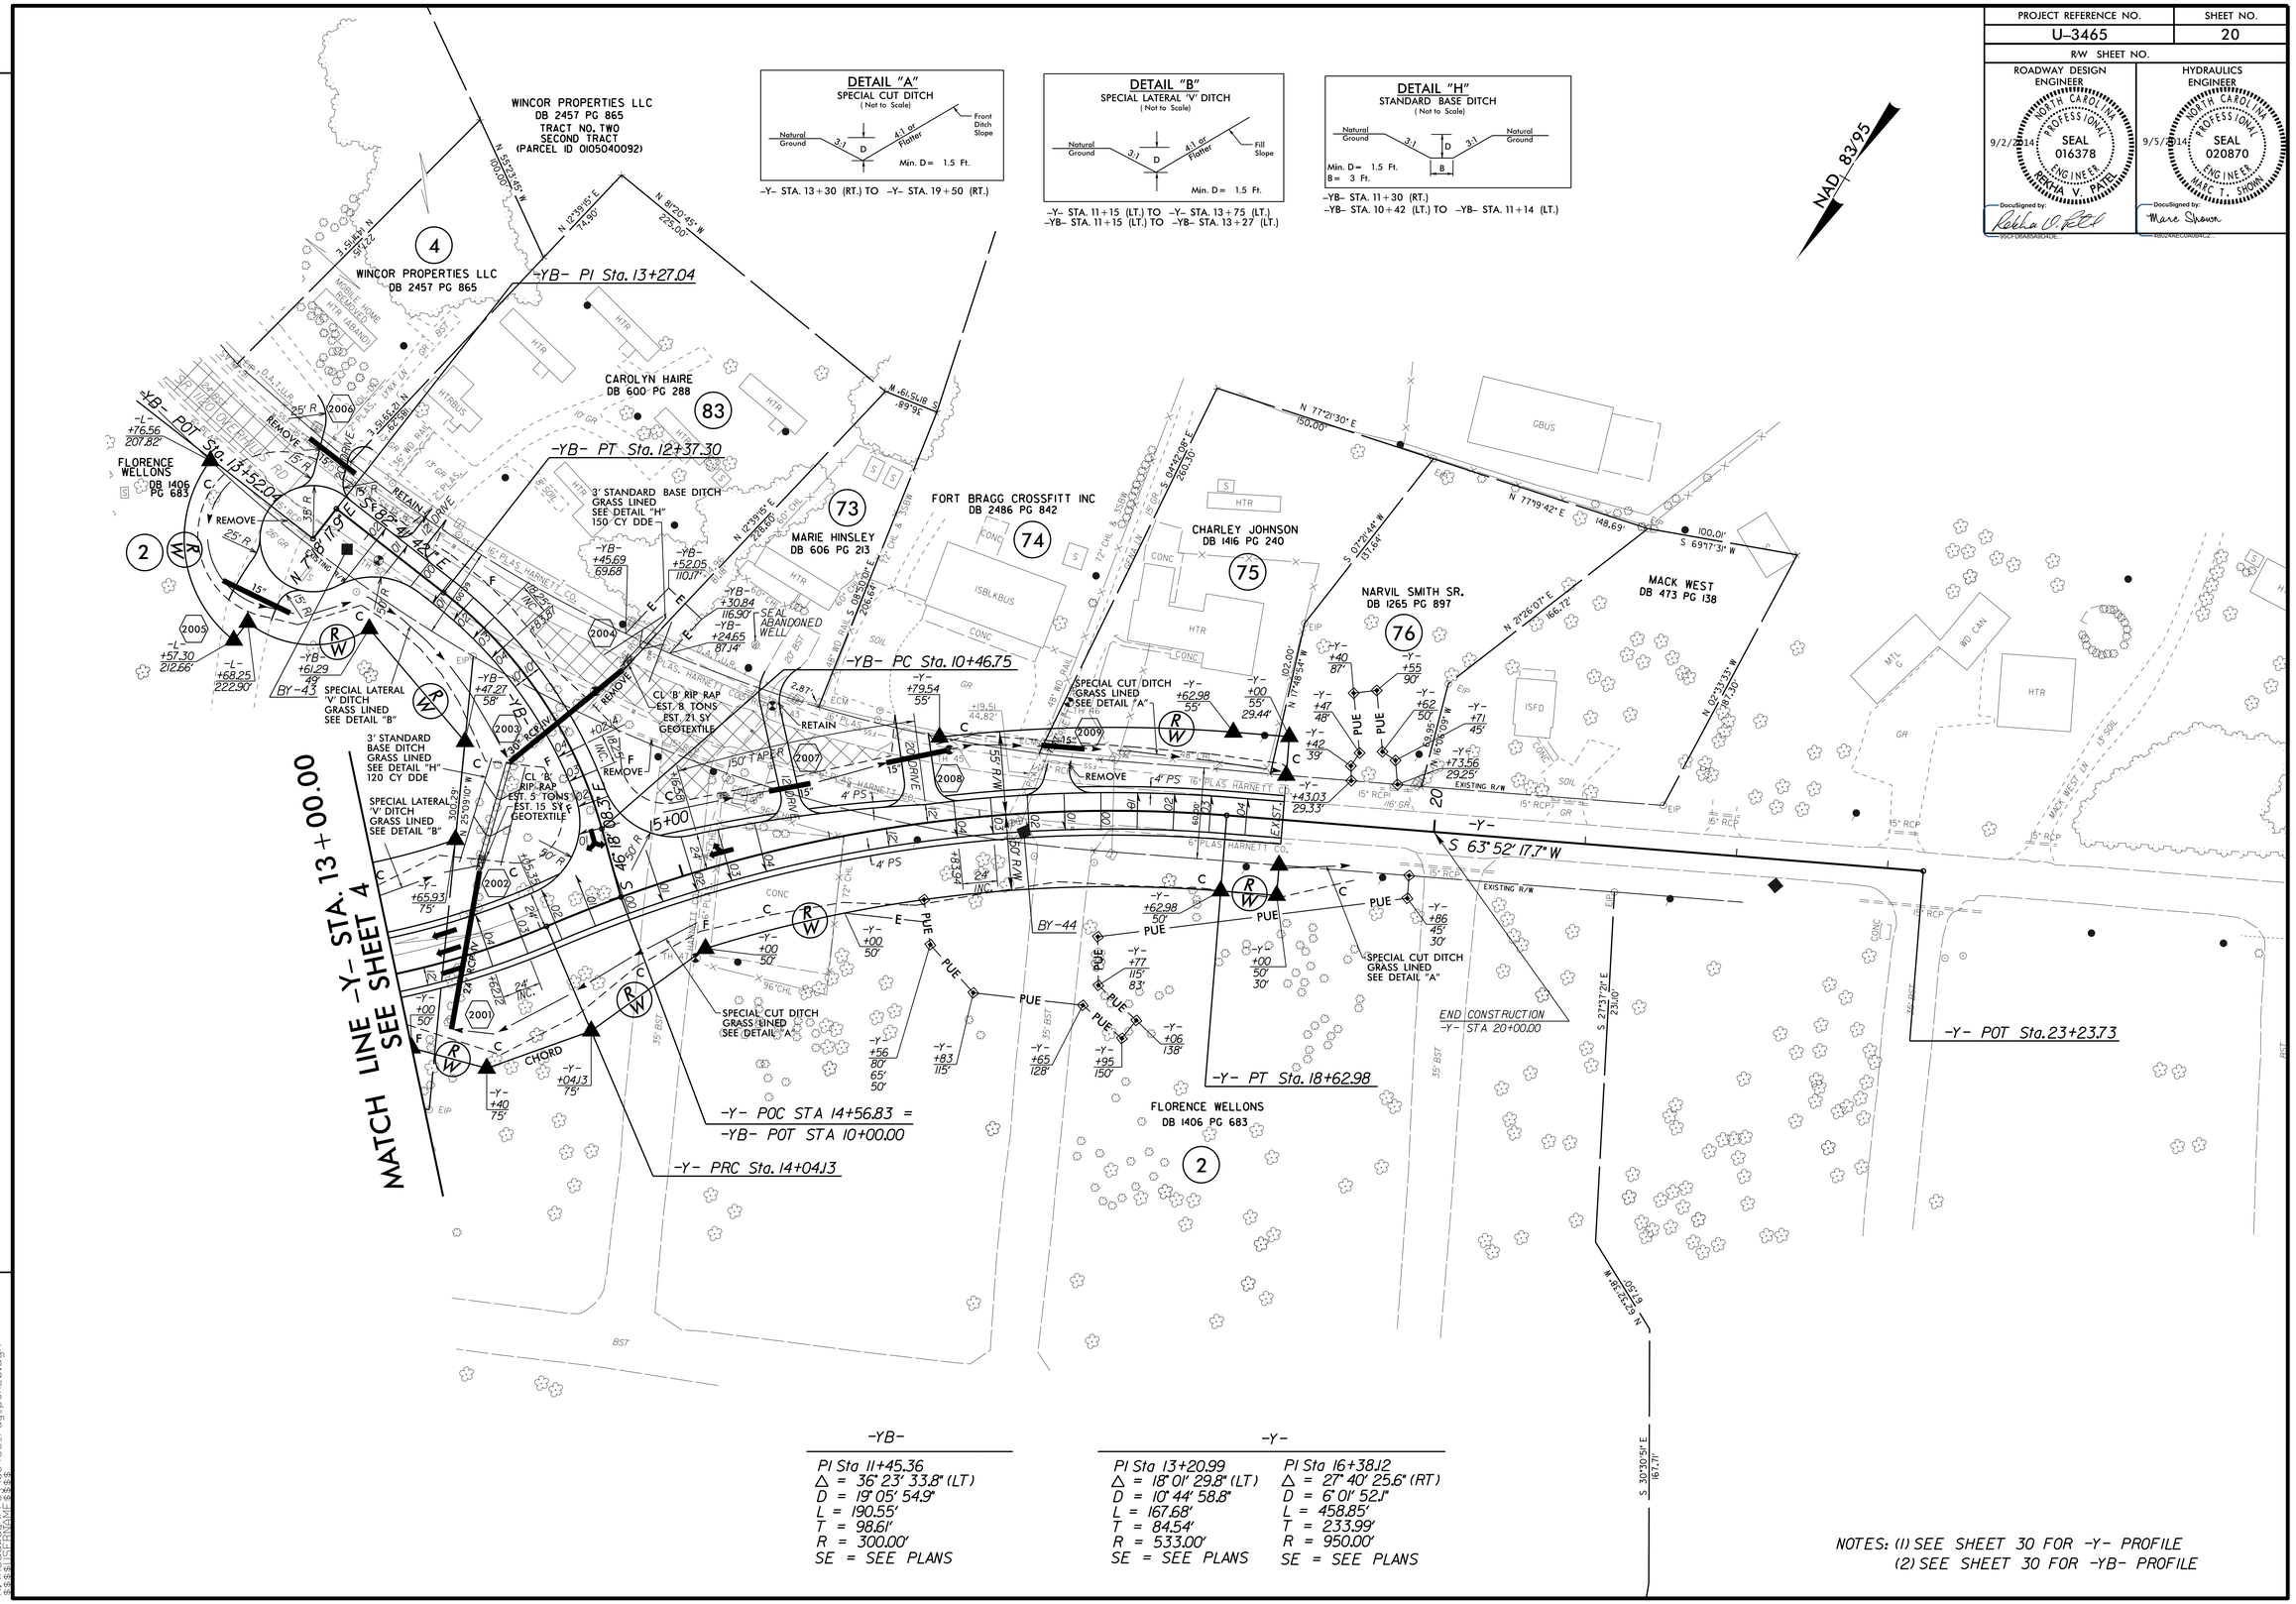

-YB-

PI Sta 11+45.36
Δ = 36° 23' 33.8" (LT)
D = 19° 05' 54.9"
L = 190.55'
T = 98.61'
R = 300.00'
SE = SEE PLANS

-Y-

PI Sta 13+20.99
Δ = 18° 01' 29.8" (LT)
D = 10° 44' 58.8"
L = 167.68'
T = 84.54'
R = 533.00'
SE = SEE PLANS

PI Sta 16+38.12
Δ = 27° 40' 25.6" (RT)
D = 6° 01' 52.1"
L = 458.85'
T = 233.99'
R = 950.00'
SE = SEE PLANS

NOTES: (1) SEE SHEET 30 FOR -Y- PROFILE
(2) SEE SHEET 30 FOR -YB- PROFILE

28-AUG-2014 12:03
R:\Roadway\Proj\u3465_rdy_psh20.dgn
$$$$USERNAME$$$$