PROJ. REFERENCE NO.	SHEET NO.
U-3465	TMP- 41

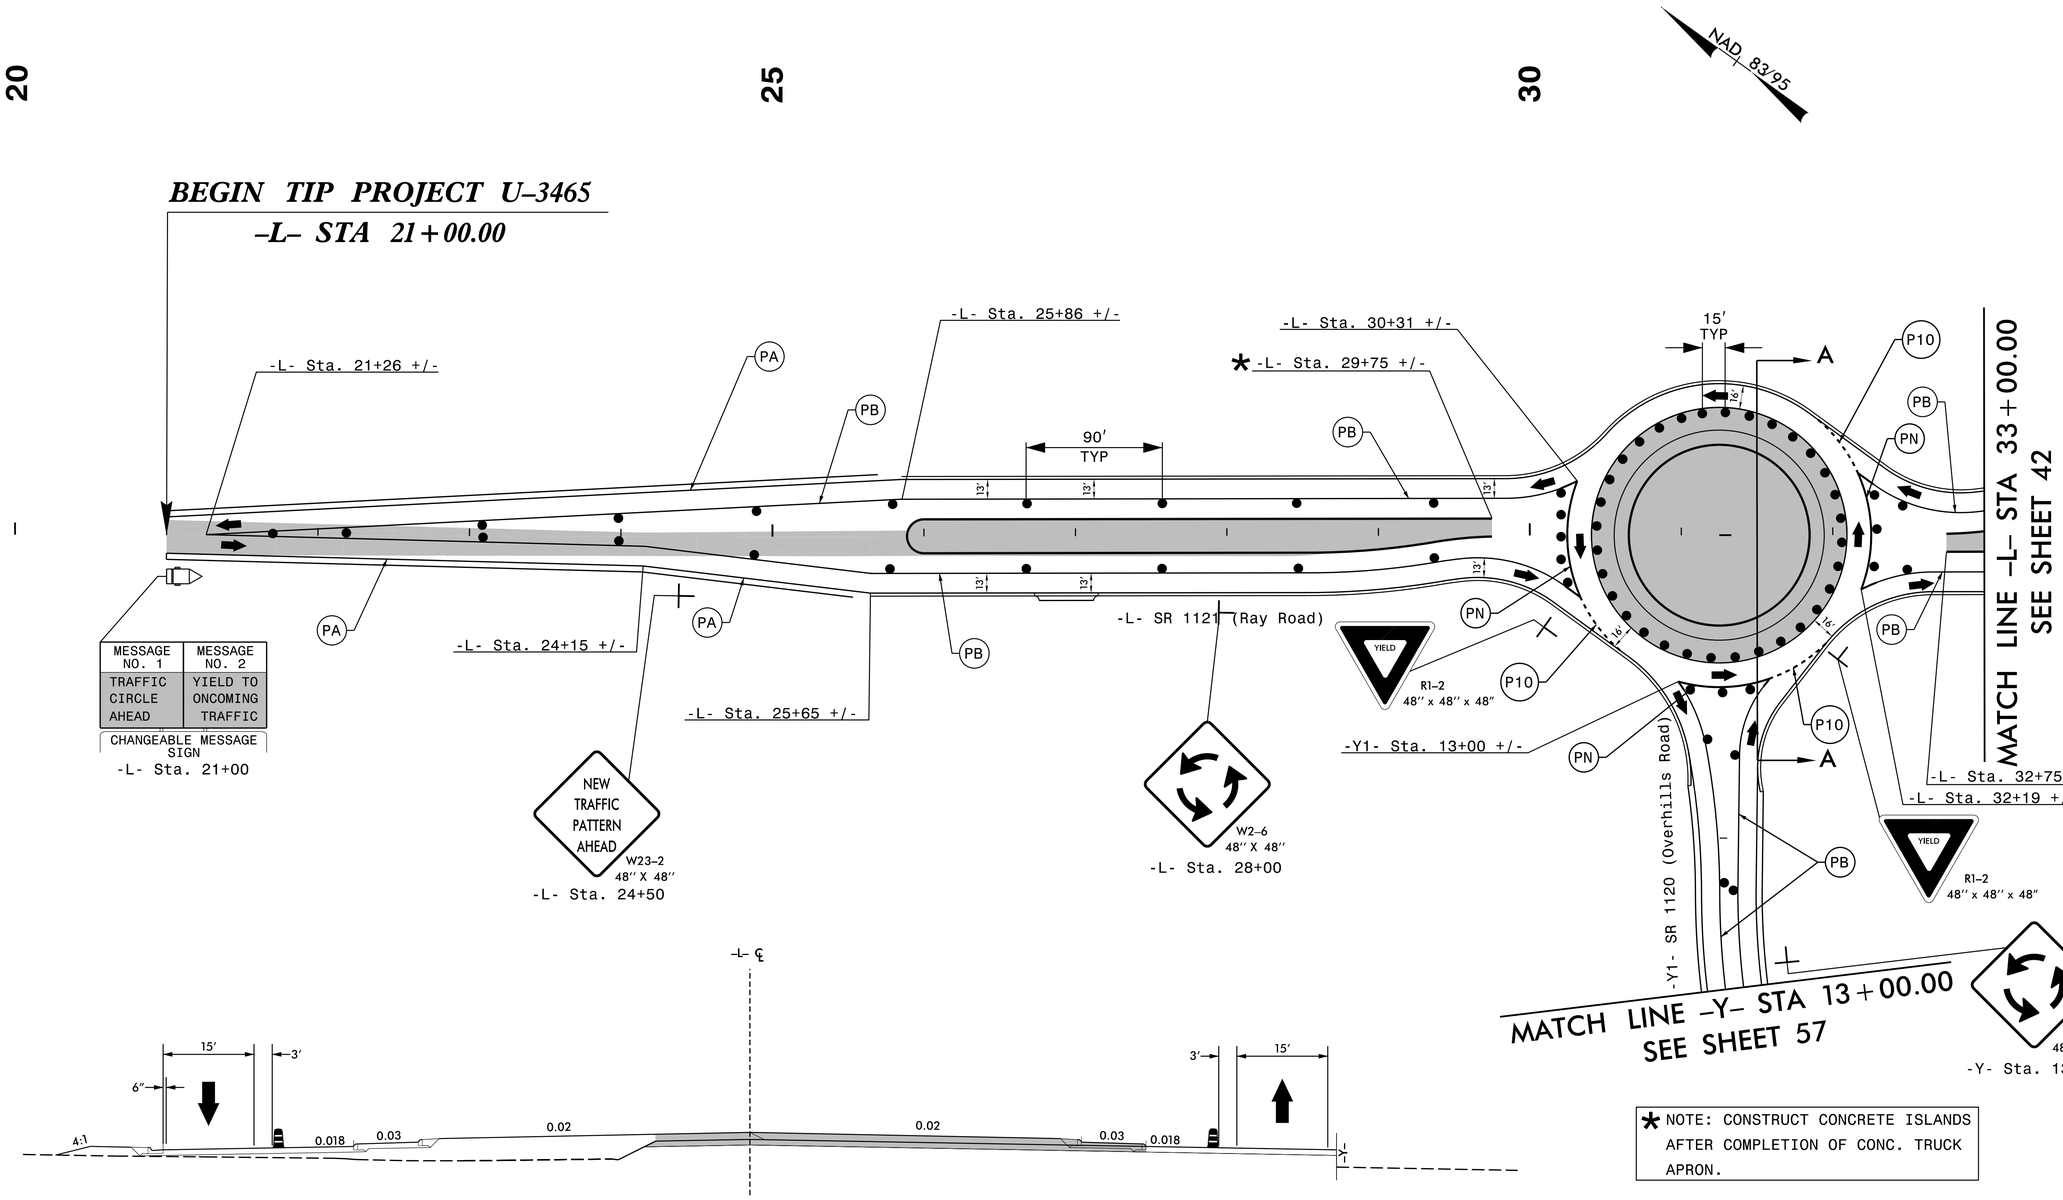

SECTION A–A

-L- STA. 31+50.00

* NOTE: CONSTRUCT CONCRETE ISLANDS AFTER COMPLETION OF CONC. TRUCK APRON.

Prepared in the offices of:

RAMEY KEMP & ASSOCIATES, INC.
Transportation Engineers
5808 Farlington Place, Suite 100
Raleigh, North Carolina 27609
919-872-5115 Tel, 919-878-5416 Fax,
www.rameykemp.com

APPROVED: DocuSigned by: Merrick A. Dugal III 9/25/2014 DATE:
36874480D664FE

SEAL

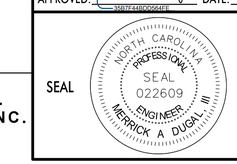

PHASE III

SCALE:	NONE
DATE:	8/14
DEVELOPED BY:	NEB
REVIEWED BY:	MAD
RKA PROJ. #:	12091

Prepared For:

REVISIONS

CADD FILE