PROJ. REFERENCE NO.	SHEET NO.
U-3465	TMP- 32

NOTE: REMOVE 14 DAYS AFTER OPENING TO PHASE II PATTERN.

MESSAGE NO. 1	MESSAGE NO. 2
NEW TRAFFIC PATTERN	STOP 300 FT AHEAD

CHANGEABLE MESSAGE SIGN

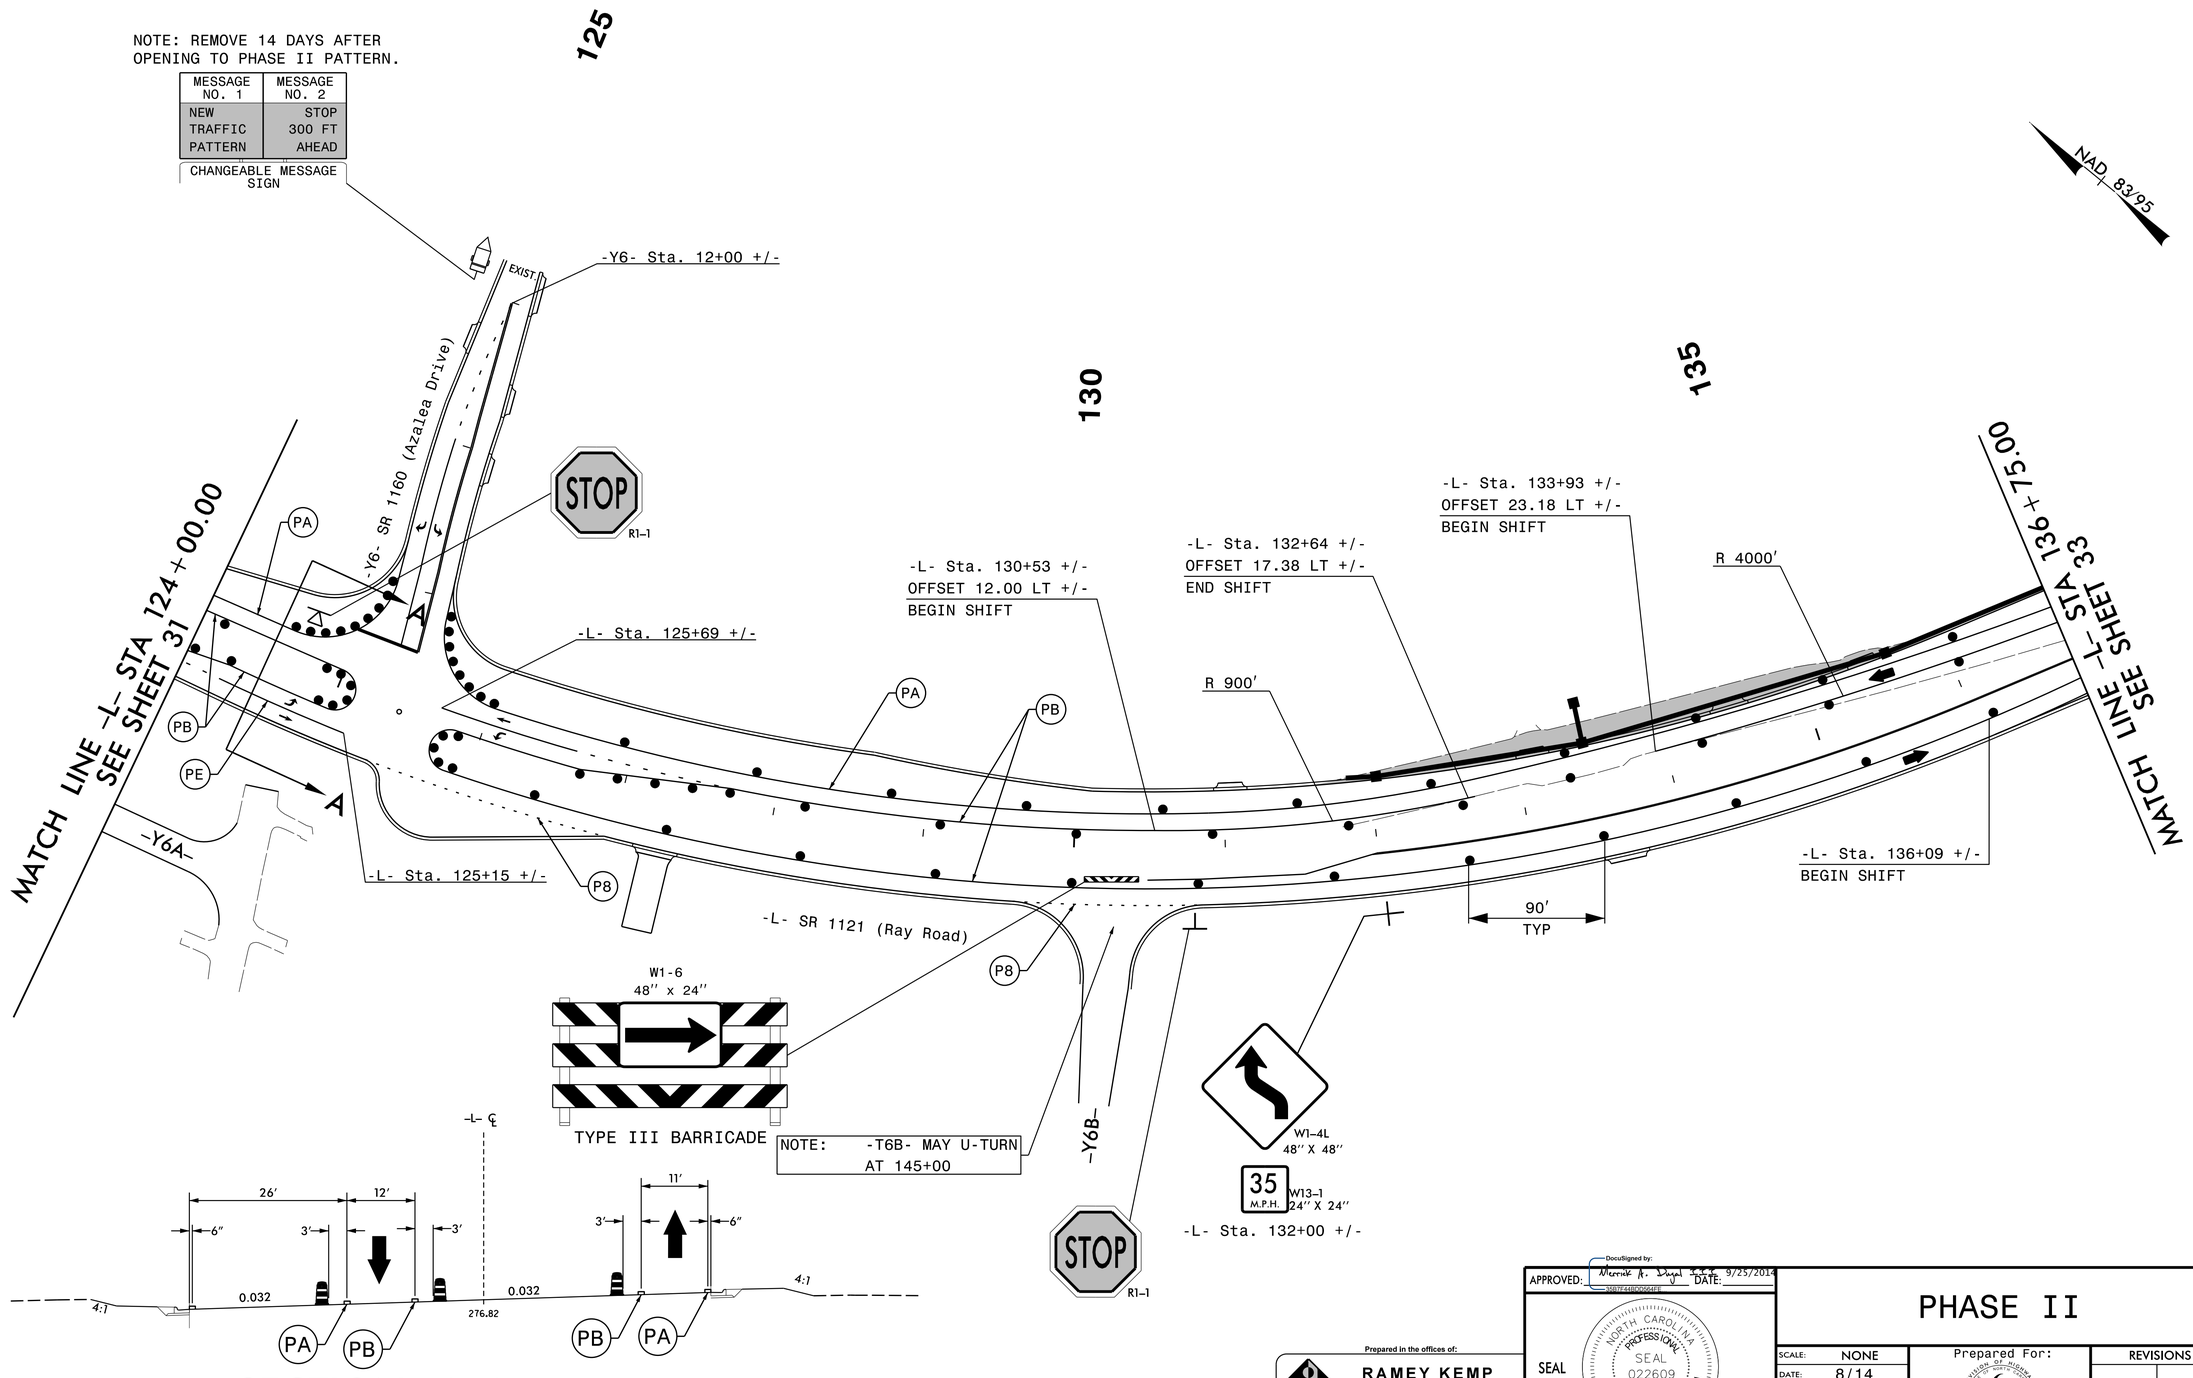

DocuSigned by:
APPROVED: Merrick A. Dugal, P.E. DATE: 9/25/2014
3B874480D9664FE...

SEAL
NORTH CAROLINA PROFESSIONAL SEAL 022609 ENGINEER MERRICK A DUGAL, III

Prepared in the offices of:
RAMEY KEMP & ASSOCIATES, INC.
Transportation Engineers
5808 Faringdon Place, Suite 100
Raleigh, North Carolina 27609
919-872-5115 Tel, 919-878-5416 Fax,
www.rameykemp.com

PHASE II

SCALE:	NONE
DATE:	8/14
DEVELOPED BY:	NEB
REVIEWED BY:	MAD
RKA PROJ. #:	12091

Prepared For:

REVISIONS

CADD FILE