PROJ. REFERENCE NO.	SHEET NO.
U-3465	TMP- 54

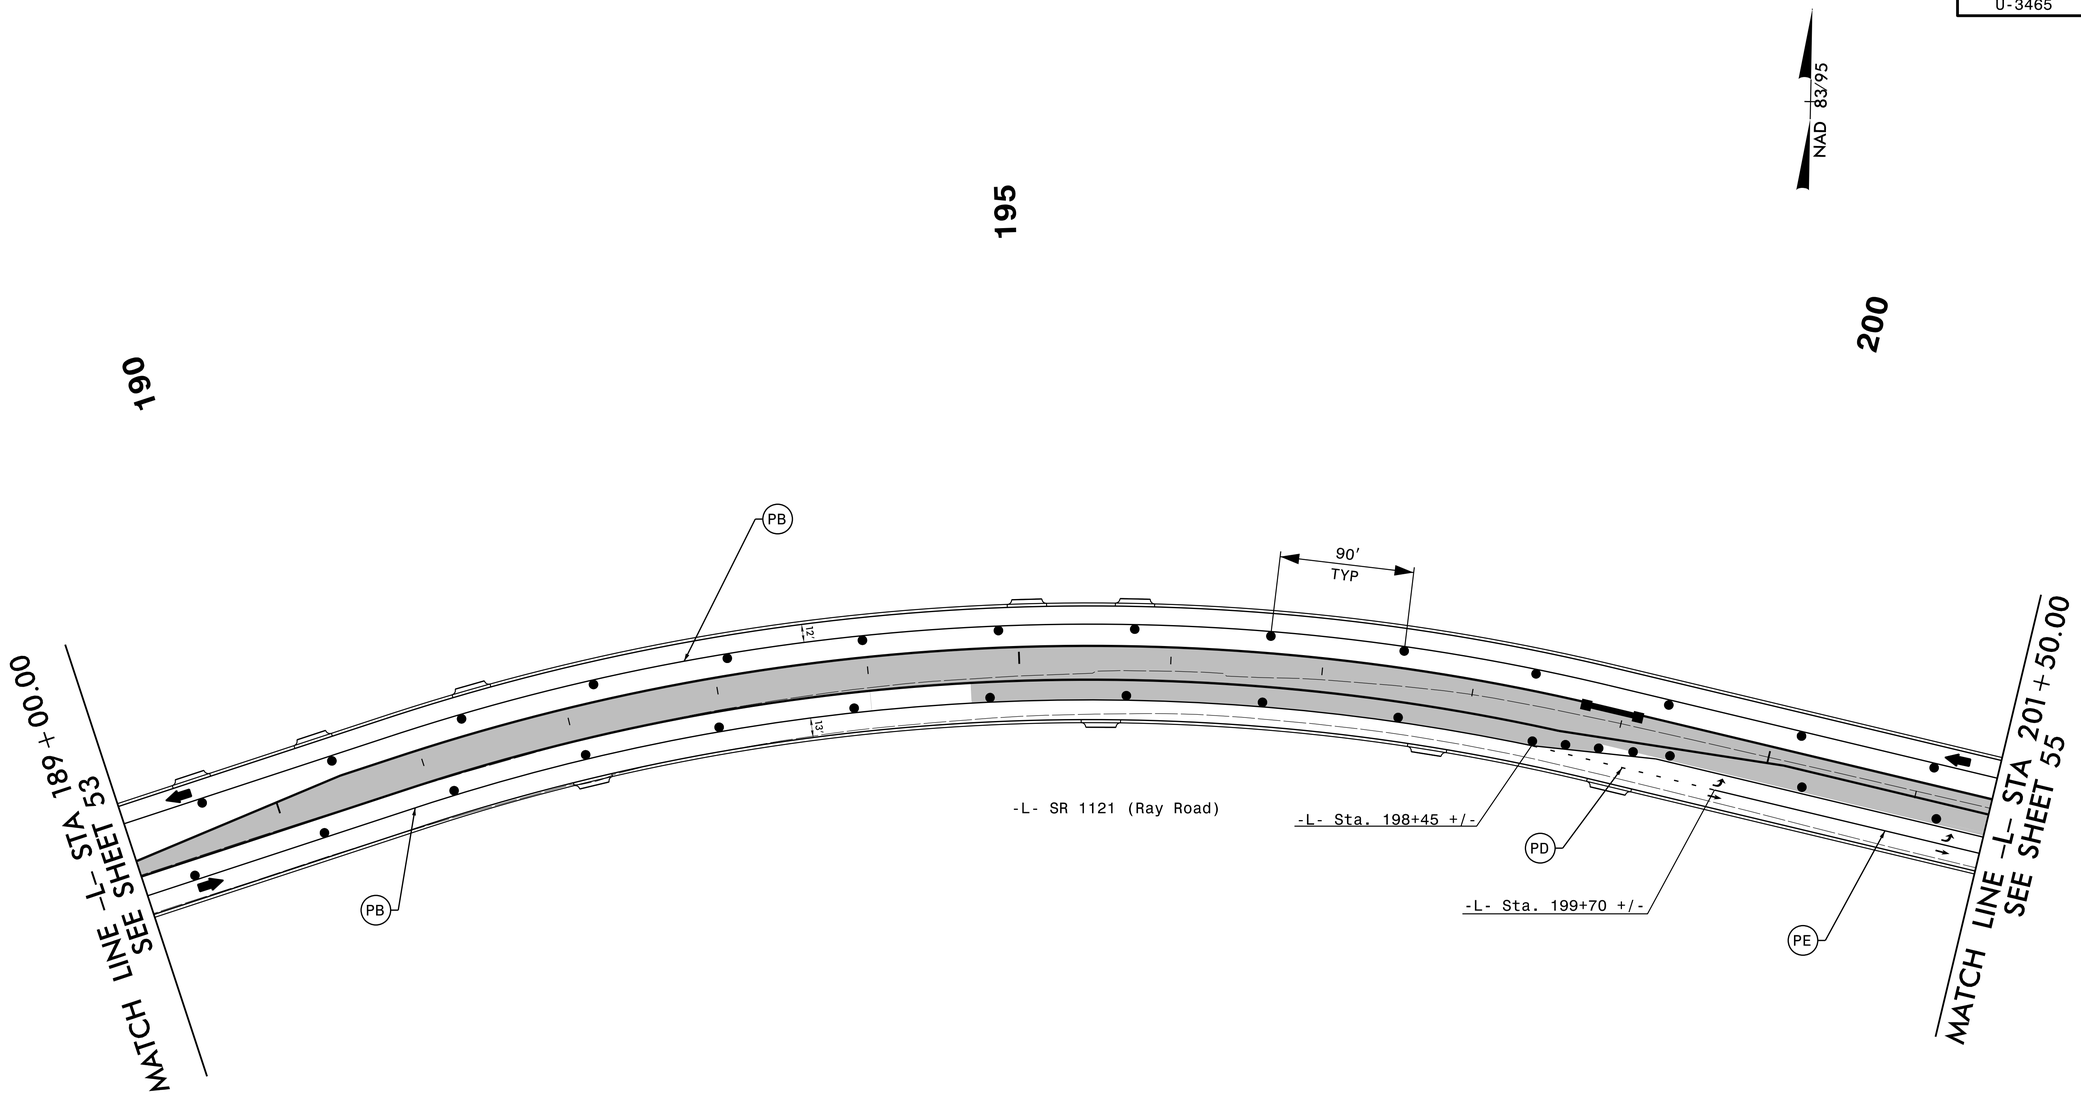

Prepared in the offices of:

RAMEY KEMP ASSOCIATES, INC.
Transportation Engineers
5808 Faringdon Place, Suite 100
Raleigh, North Carolina 27609
919-872-5115 Tel, 919-878-5416 Fax,
www.rameykemp.com

APPROVED: DocuSigned by: Merrick A. Dugal, III, P.E. DATE: 9/25/2014
3B874448D0664EE...

SEAL

NORTH CAROLINA PROFESSIONAL SEAL 022609 ENGINEER MERRICK A DUGAL, III

PHASE III

SCALE:	NONE
DATE:	8/14
DEVELOPED BY:	NEB
REVIEWED BY:	MAD
RKA PROJ. #:	12091

Prepared For:

DIVISION OF HIGHWAYS STATE OF NORTH CAROLINA
WORK ZONE TRAFFIC CONTROL

REVISIONS

CADD FILE