PROJ. REFERENCE NO.	SHEET NO.
U-3465	TMP- 14

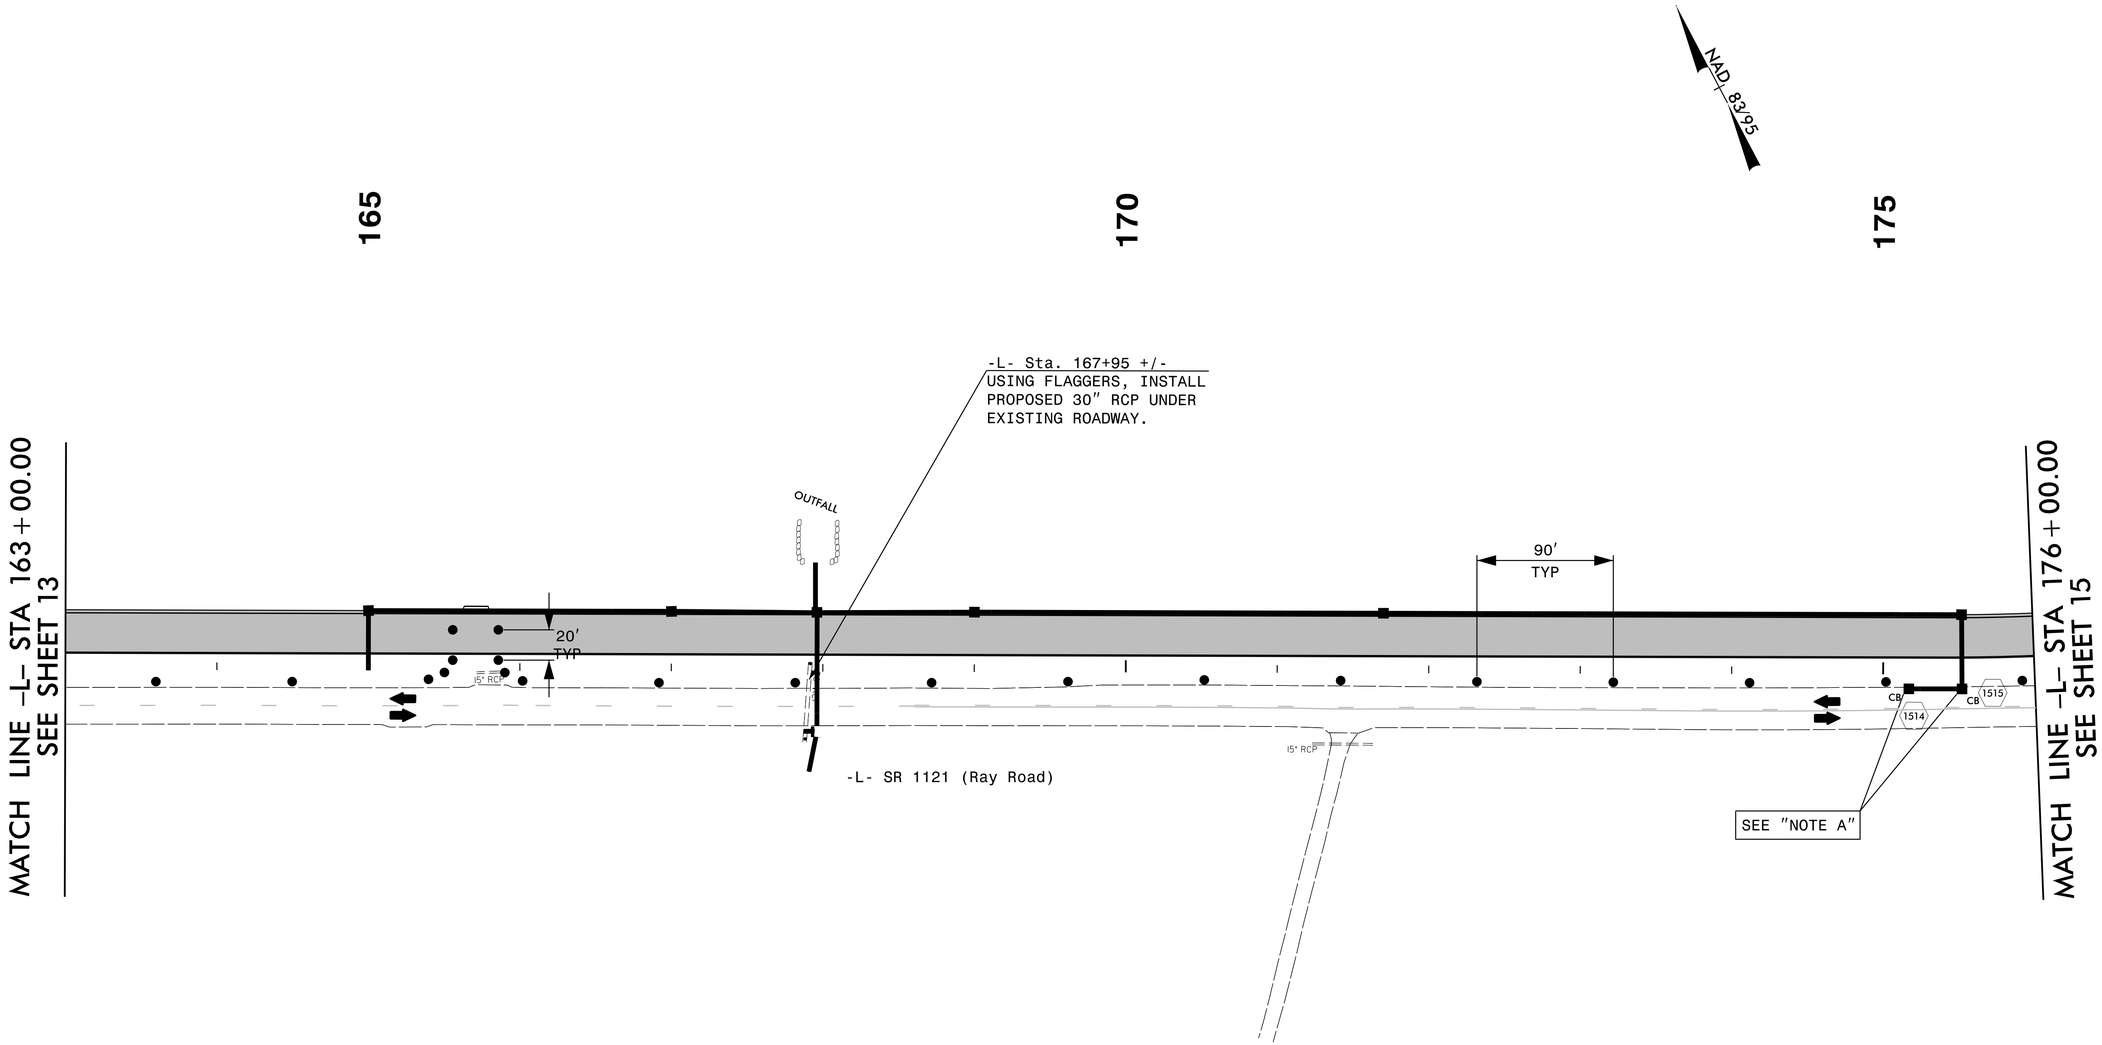

NOTE A:

USE FLAGGERS TO INSTALL TRAFFIC BEARING PRECAST DRAINAGE STR. 1514 AND 1515 SHORT OF THE FINAL GRADE. FIELD VERIFY TOP OF STRUCTURE ELEVATIONS PRIOR TO MANUFACTURE. BACKFILL/PLATE AND PAVE OVER AS DIRECTED BY THE ENGINEER. BOXES WILL REMAIN NON-FUNCTIONING UNTIL PHASE III.

DocuSigned by:
APPROVED: Merrick A. Dugal III 9/25/2014
3687F448D0664FE... DATE:

SEAL
NORTH CAROLINA PROFESSIONAL SEAL 022609 ENGINEER MERRICK A. DUGAL, III

Prepared in the offices of:
RAMEY KEMP & ASSOCIATES, INC.
Transportation Engineers
5808 Farlington Place, Suite 100
Raleigh, North Carolina 27609
919-872-5115 Tel, 919-878-5416 Fax,
www.rameykemp.com

PHASE I

SCALE:	NONE
DATE:	8/14
DEVELOPED BY:	NEB
REVIEWED BY:	MAD
RKA PROJ. #:	12091

Prepared For:
DIVISION OF HIGHWAYS, STATE OF NORTH CAROLINA, DEPARTMENT OF TRANSPORTATION, TRAFFIC ENGINEERING

REVISIONS

CADD FILE