PROJ. REFERENCE NO.	SHEET NO.
U-3465	TMP- 47

SECTION A–A

–L– STA. 102 + 00.00

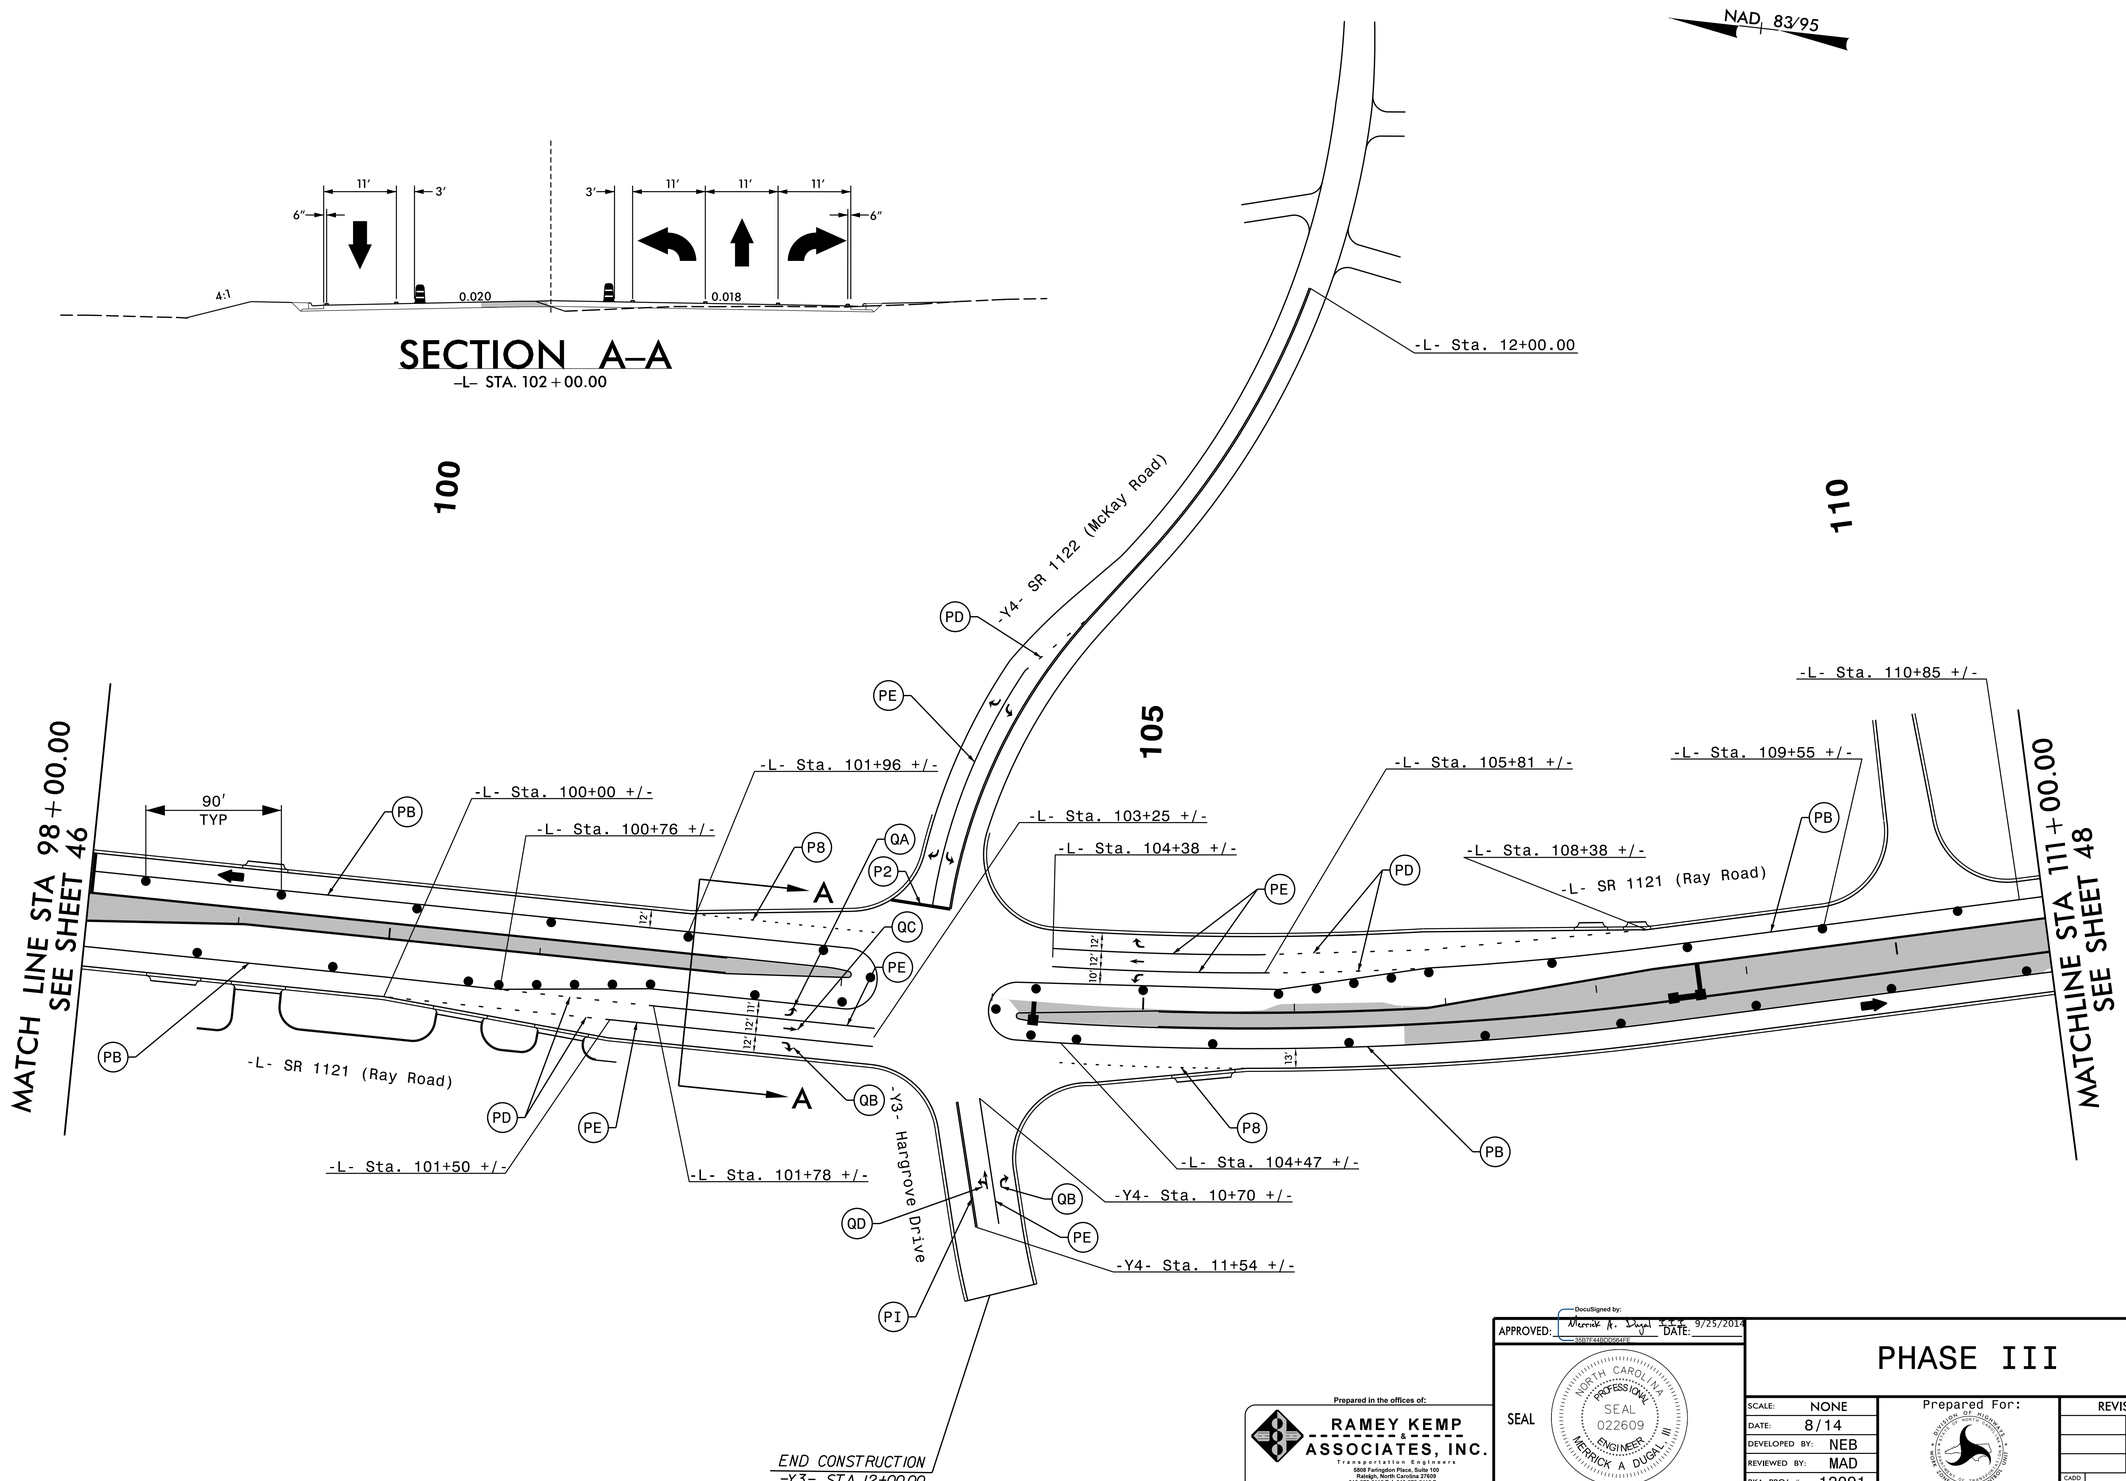

APPROVED: DocuSigned by: Merrick A. Dugal III DATE: 9/25/2014
3B7F449D0564FE

SEAL

NORTH CAROLINA PROFESSIONAL SEAL 022609 ENGINEER MERRICK A. DUGAL, III

Prepared in the offices of:

RAMEY KEMP & ASSOCIATES, INC.
Transportation Engineers
5808 Farlington Place, Suite 100
Raleigh, North Carolina 27609
919-872-5115 Tel, 919-878-8416 Fax,
www.rameykemp.com

PHASE III

SCALE:	NONE
DATE:	8/14
DEVELOPED BY:	NEB
REVIEWED BY:	MAD
RKA PROJ. #:	12091

Prepared For:

DIVISION OF HIGHWAYS · STATE OF NORTH CAROLINA · DEPARTMENT OF TRANSPORTATION · TRAFFIC ENGINEERING

REVISIONS

CADD FILE