PROJ. REFERENCE NO.	SHEET NO.
U-3465	TMP- 55

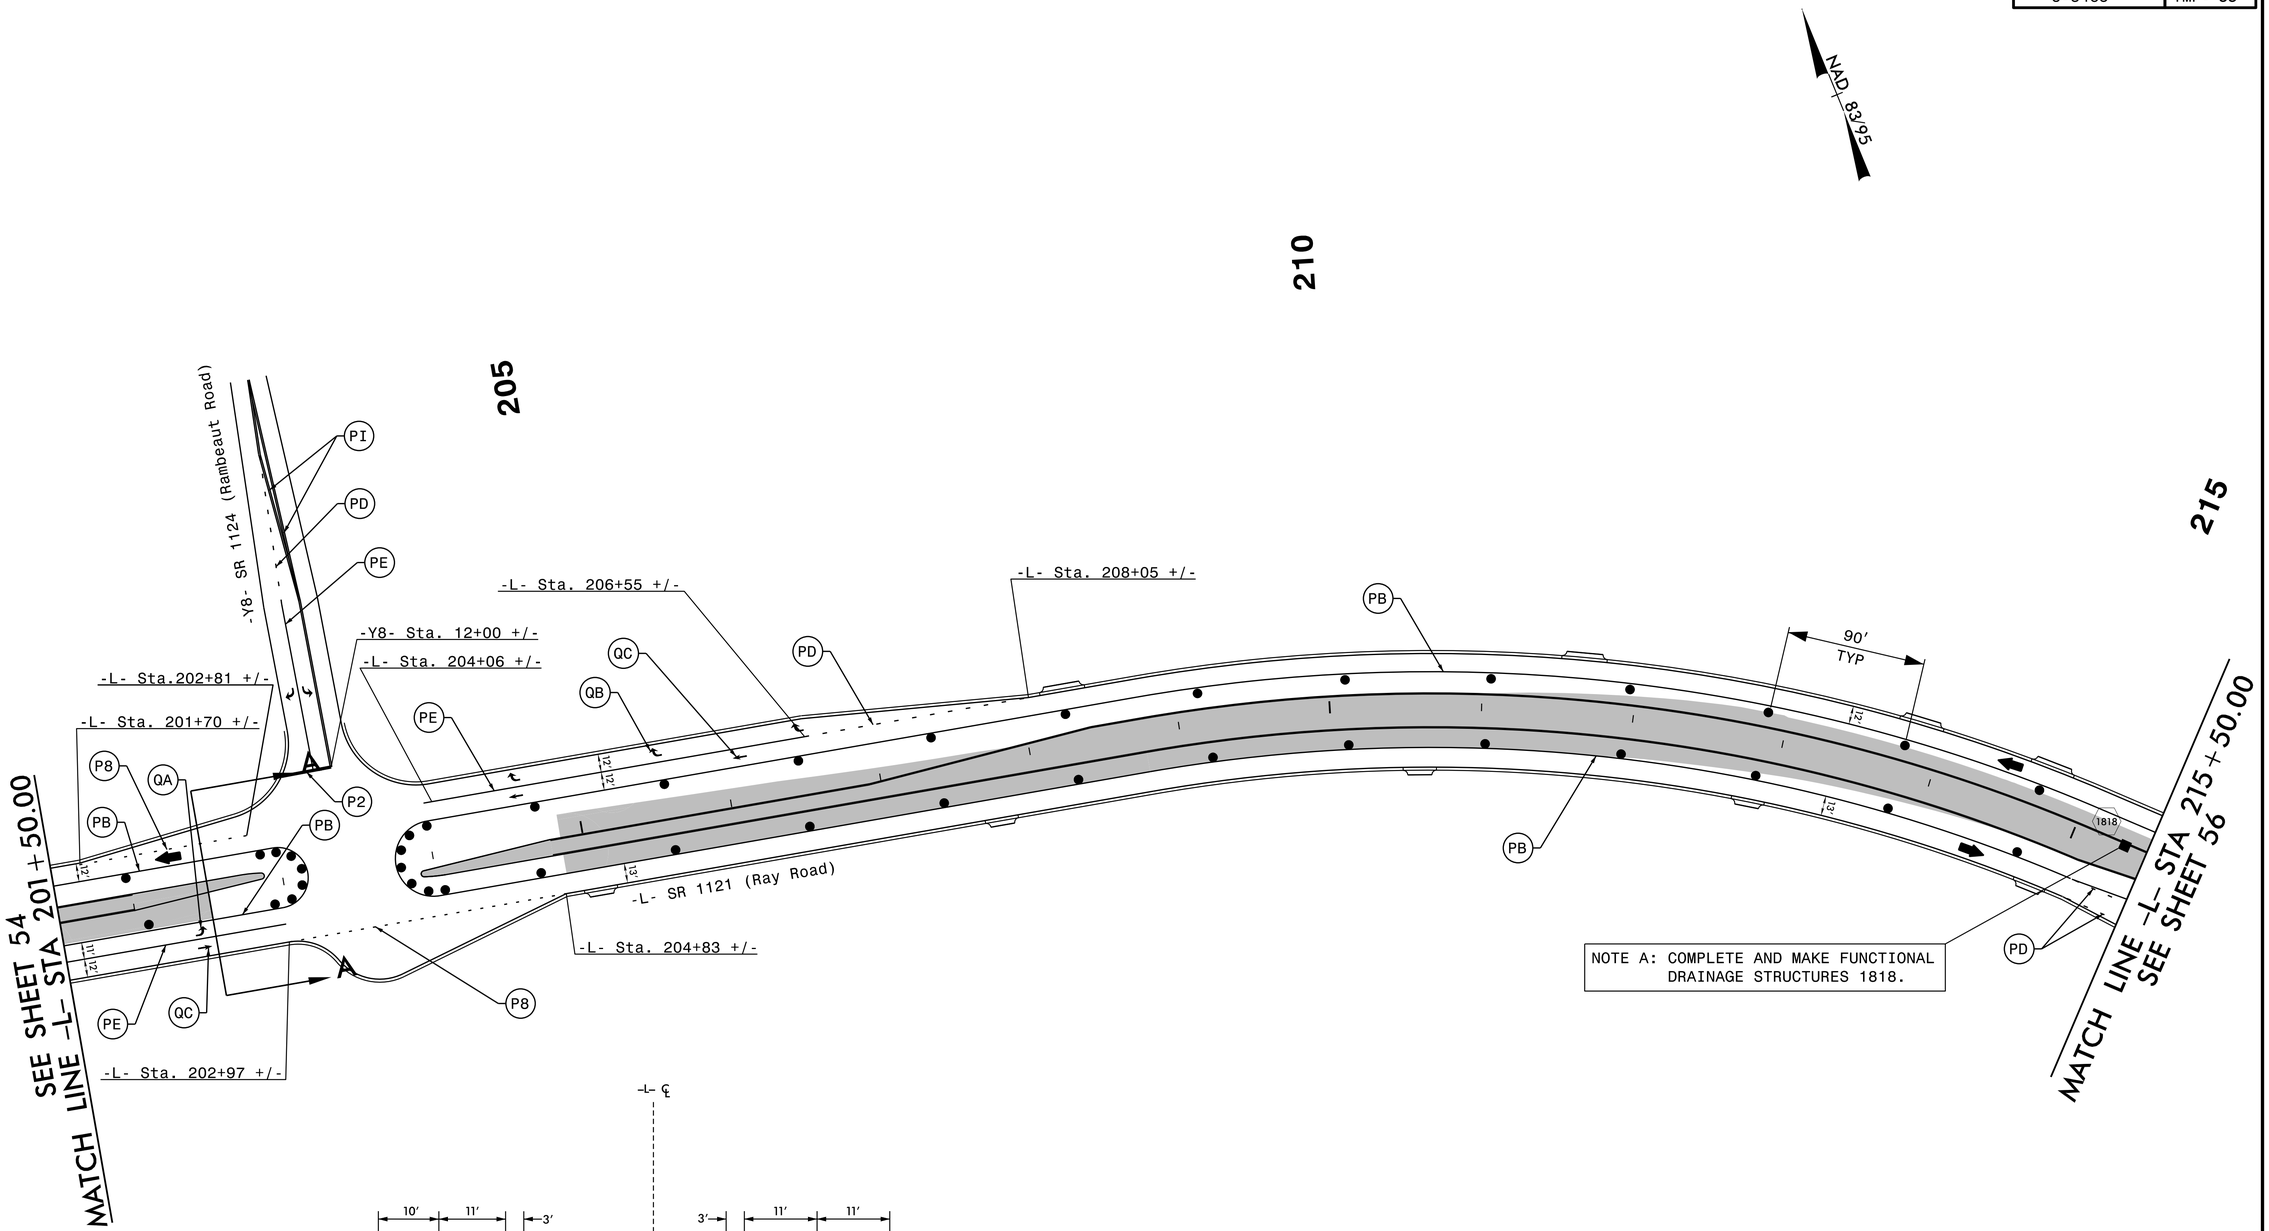

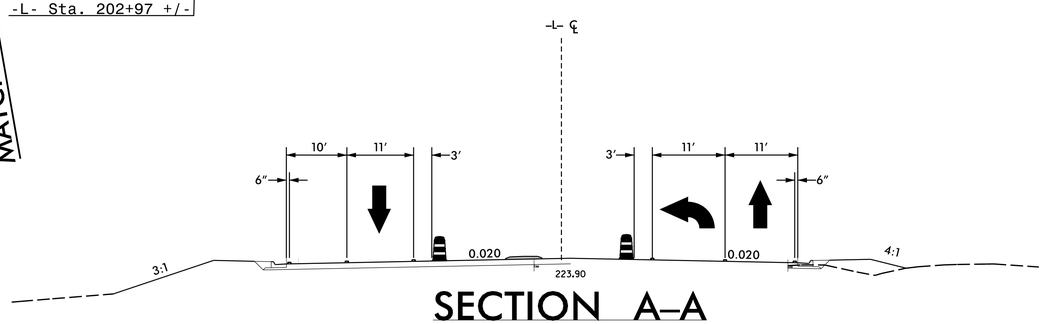

SECTION A–A

–L– STA. 202 + 50.00

Prepared in the offices of:

RAMEY KEMP & ASSOCIATES, INC.
Transportation Engineers
5808 Farlington Place, Suite 100
Raleigh, North Carolina 27609
919-872-5115 Tel, 919-878-9419 Fax,
www.rameykemp.com

APPROVED: DocuSigned by: Merrick A. Dugal III 9/25/2014 DATE:
3B07E44BD0964EE...

SEAL
NORTH CAROLINA PROFESSIONAL SEAL 022609 ENGINEER MERRICK A. DUGAL, III

PHASE III

SCALE:	NONE
DATE:	8/14
DEVELOPED BY:	NEB
REVIEWED BY:	MAD
RKA PROJ. #:	12091

Prepared For:
DIVISION OF HIGHWAYS · STATE OF NORTH CAROLINA · DEPT. OF TRANSPORTATION · TRAFFIC CONTROL

REVISIONS

CADD FILE