PROJ. REFERENCE NO.	SHEET NO.
U-3465	TMP- 38

NOTE: REMOVE 14 DAYS AFTER OPENING TO PHASE II PATTERN.

MESSAGE NO. 1	MESSAGE NO. 2
NEW TRAFFIC PATTERN	STOP 300 FT AHEAD

CHANGEABLE MESSAGE SIGN

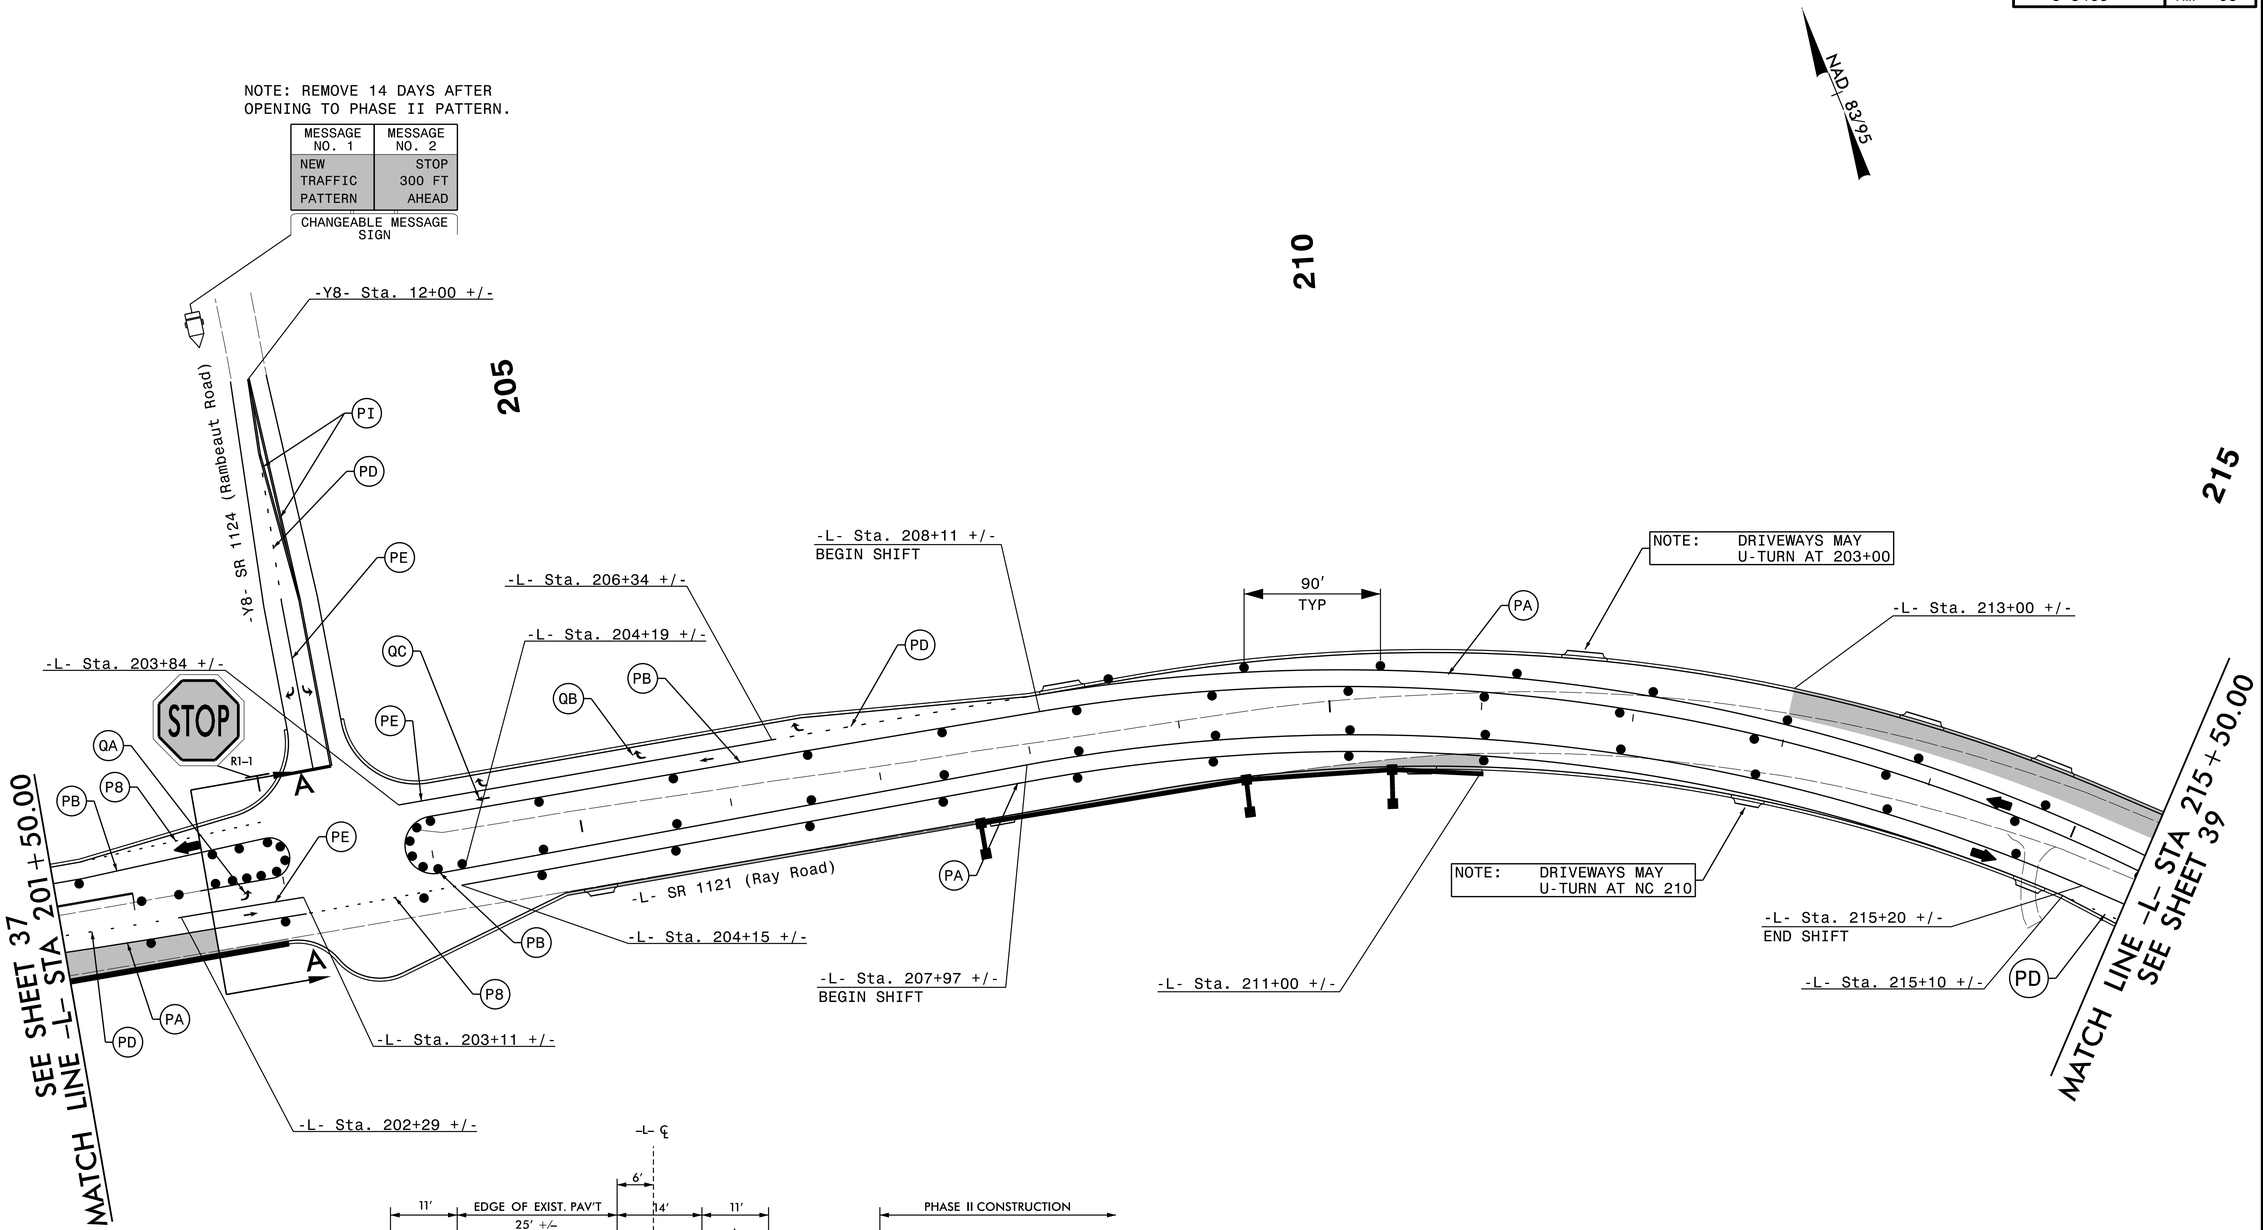

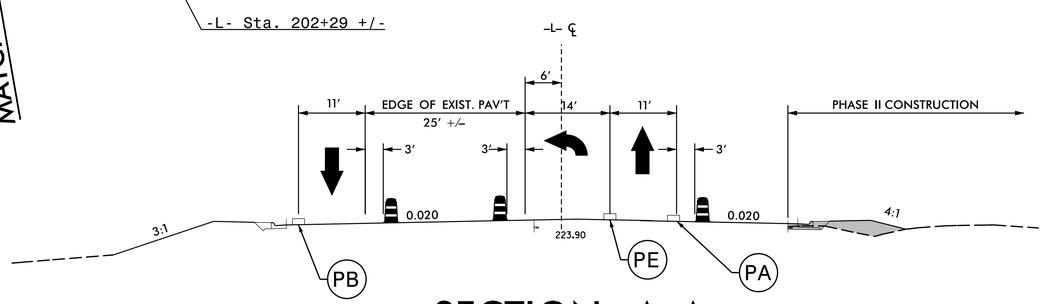

SECTION A–A

–L– STA. 202+50.00

APPROVED: DocuSigned by: Merrick A. Dugal III 9/25/2014 DATE:
3007F448D0664EE...

SEAL — NORTH CAROLINA PROFESSIONAL SEAL 022609 ENGINEER MERRICK A. DUGAL, III

Prepared in the offices of:
RAMEY KEMP & ASSOCIATES, INC.
Transportation Engineers
5808 Farlington Place, Suite 100
Raleigh, North Carolina 27609
919-872-5115 Tel, 919-878-9419 Fax,
www.rameykemp.com

PHASE II

SCALE:	NONE
DATE:	8/14
DEVELOPED BY:	NEB
REVIEWED BY:	MAD
RKA PROJ. #:	12091

Prepared For: DIVISION OF HIGHWAYS, NORTH CAROLINA DEPARTMENT OF TRANSPORTATION, TRAFFIC CONTROL

REVISIONS

CADD FILE