PROJ. REFERENCE NO.	SHEET NO.
U-3465	TMP-12

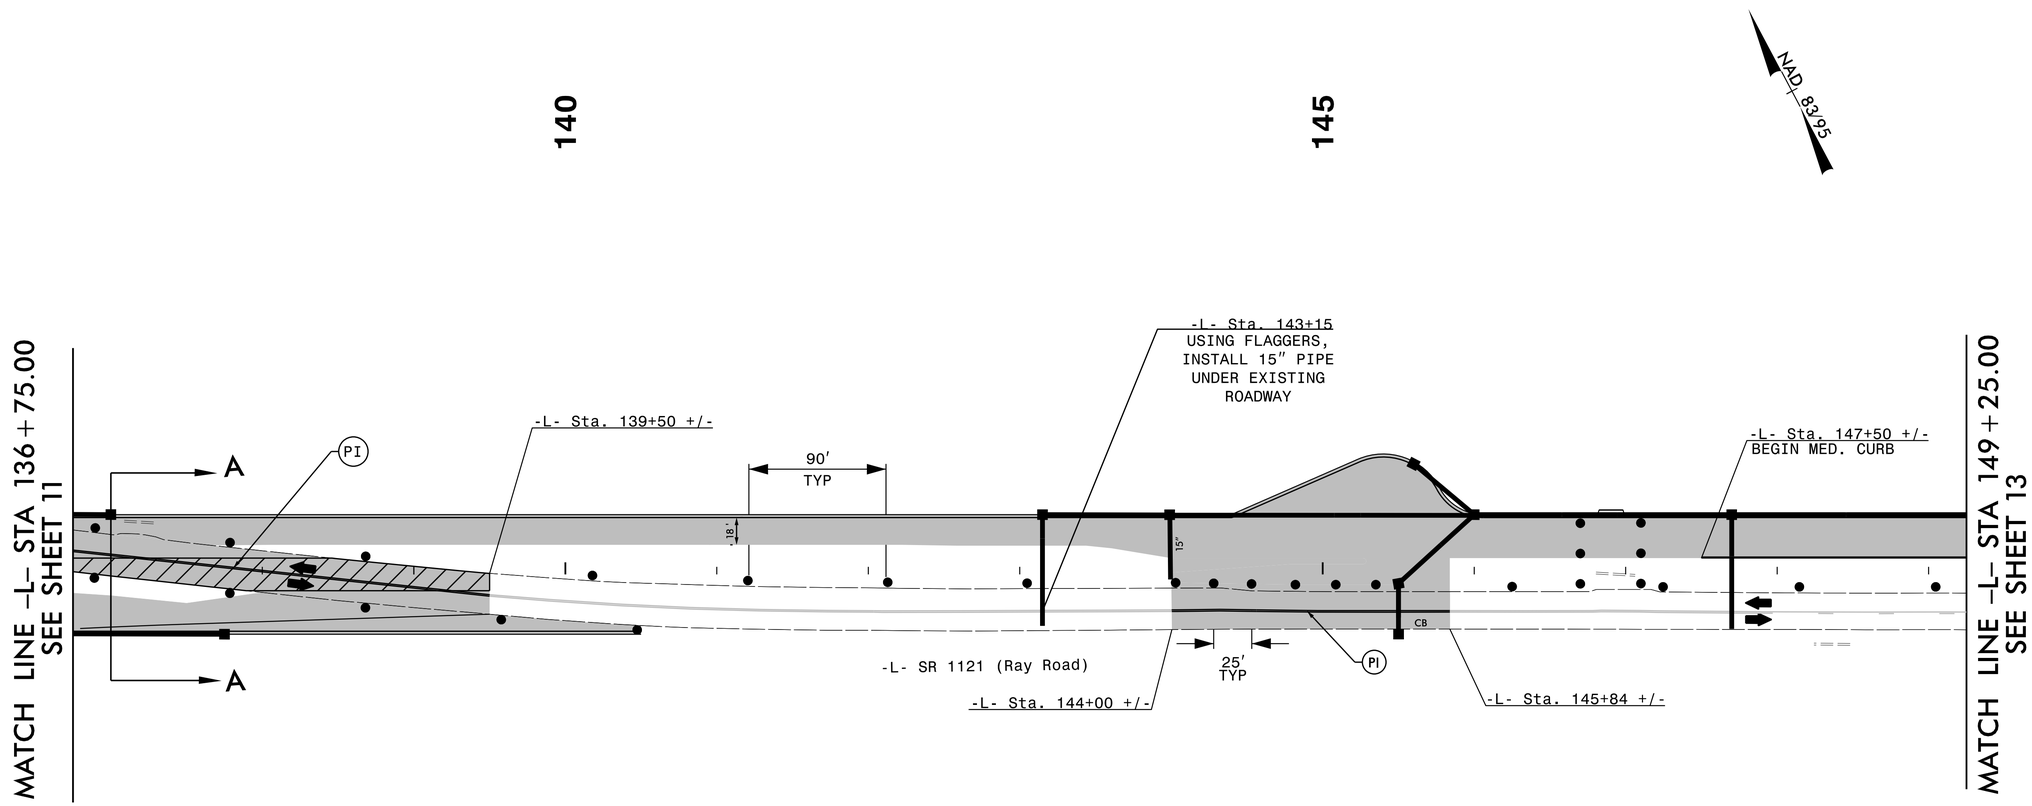

NOTE: INSTALL DRAINAGE STRUCTURES 1301, 1303, AND 1307 IN PHASE II.

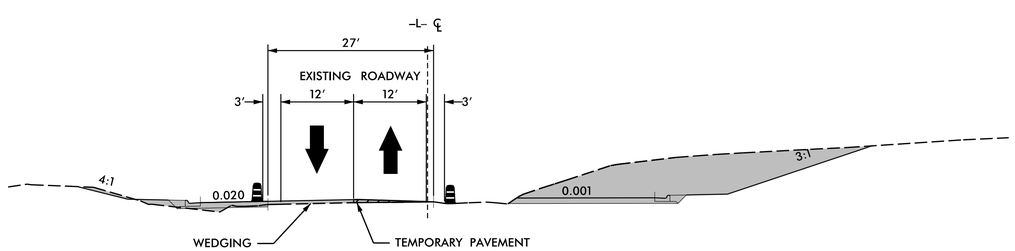

SECTION A–A

-L- STA. 137+00.00

APPROVED: DocuSigned by: Merrick A. Dugal III 9/25/2014 DATE:
3B7F44BD0664FE

SEAL

NORTH CAROLINA PROFESSIONAL SEAL 022609 ENGINEER MERRICK A. DUGAL, III

Prepared in the offices of:

RAMEY KEMP & ASSOCIATES, INC.
Transportation Engineers
5808 Farlington Place, Suite 100
Raleigh, North Carolina 27609
919-872-5115 Tel, 919-878-8416 Fax,
www.rameykemp.com

PHASE I

SCALE:	NONE
DATE:	8/14
DEVELOPED BY:	NEB
REVIEWED BY:	MAD
RKA PROJ. #:	12091

Prepared For:

DIVISION OF HIGHWAYS · STATE OF NORTH CAROLINA · DEPARTMENT OF TRANSPORTATION · TRAFFIC ENGINEERING

REVISIONS

CADD FILE