PROJ. REFERENCE NO.	SHEET NO.
U-3465	TMP- 53

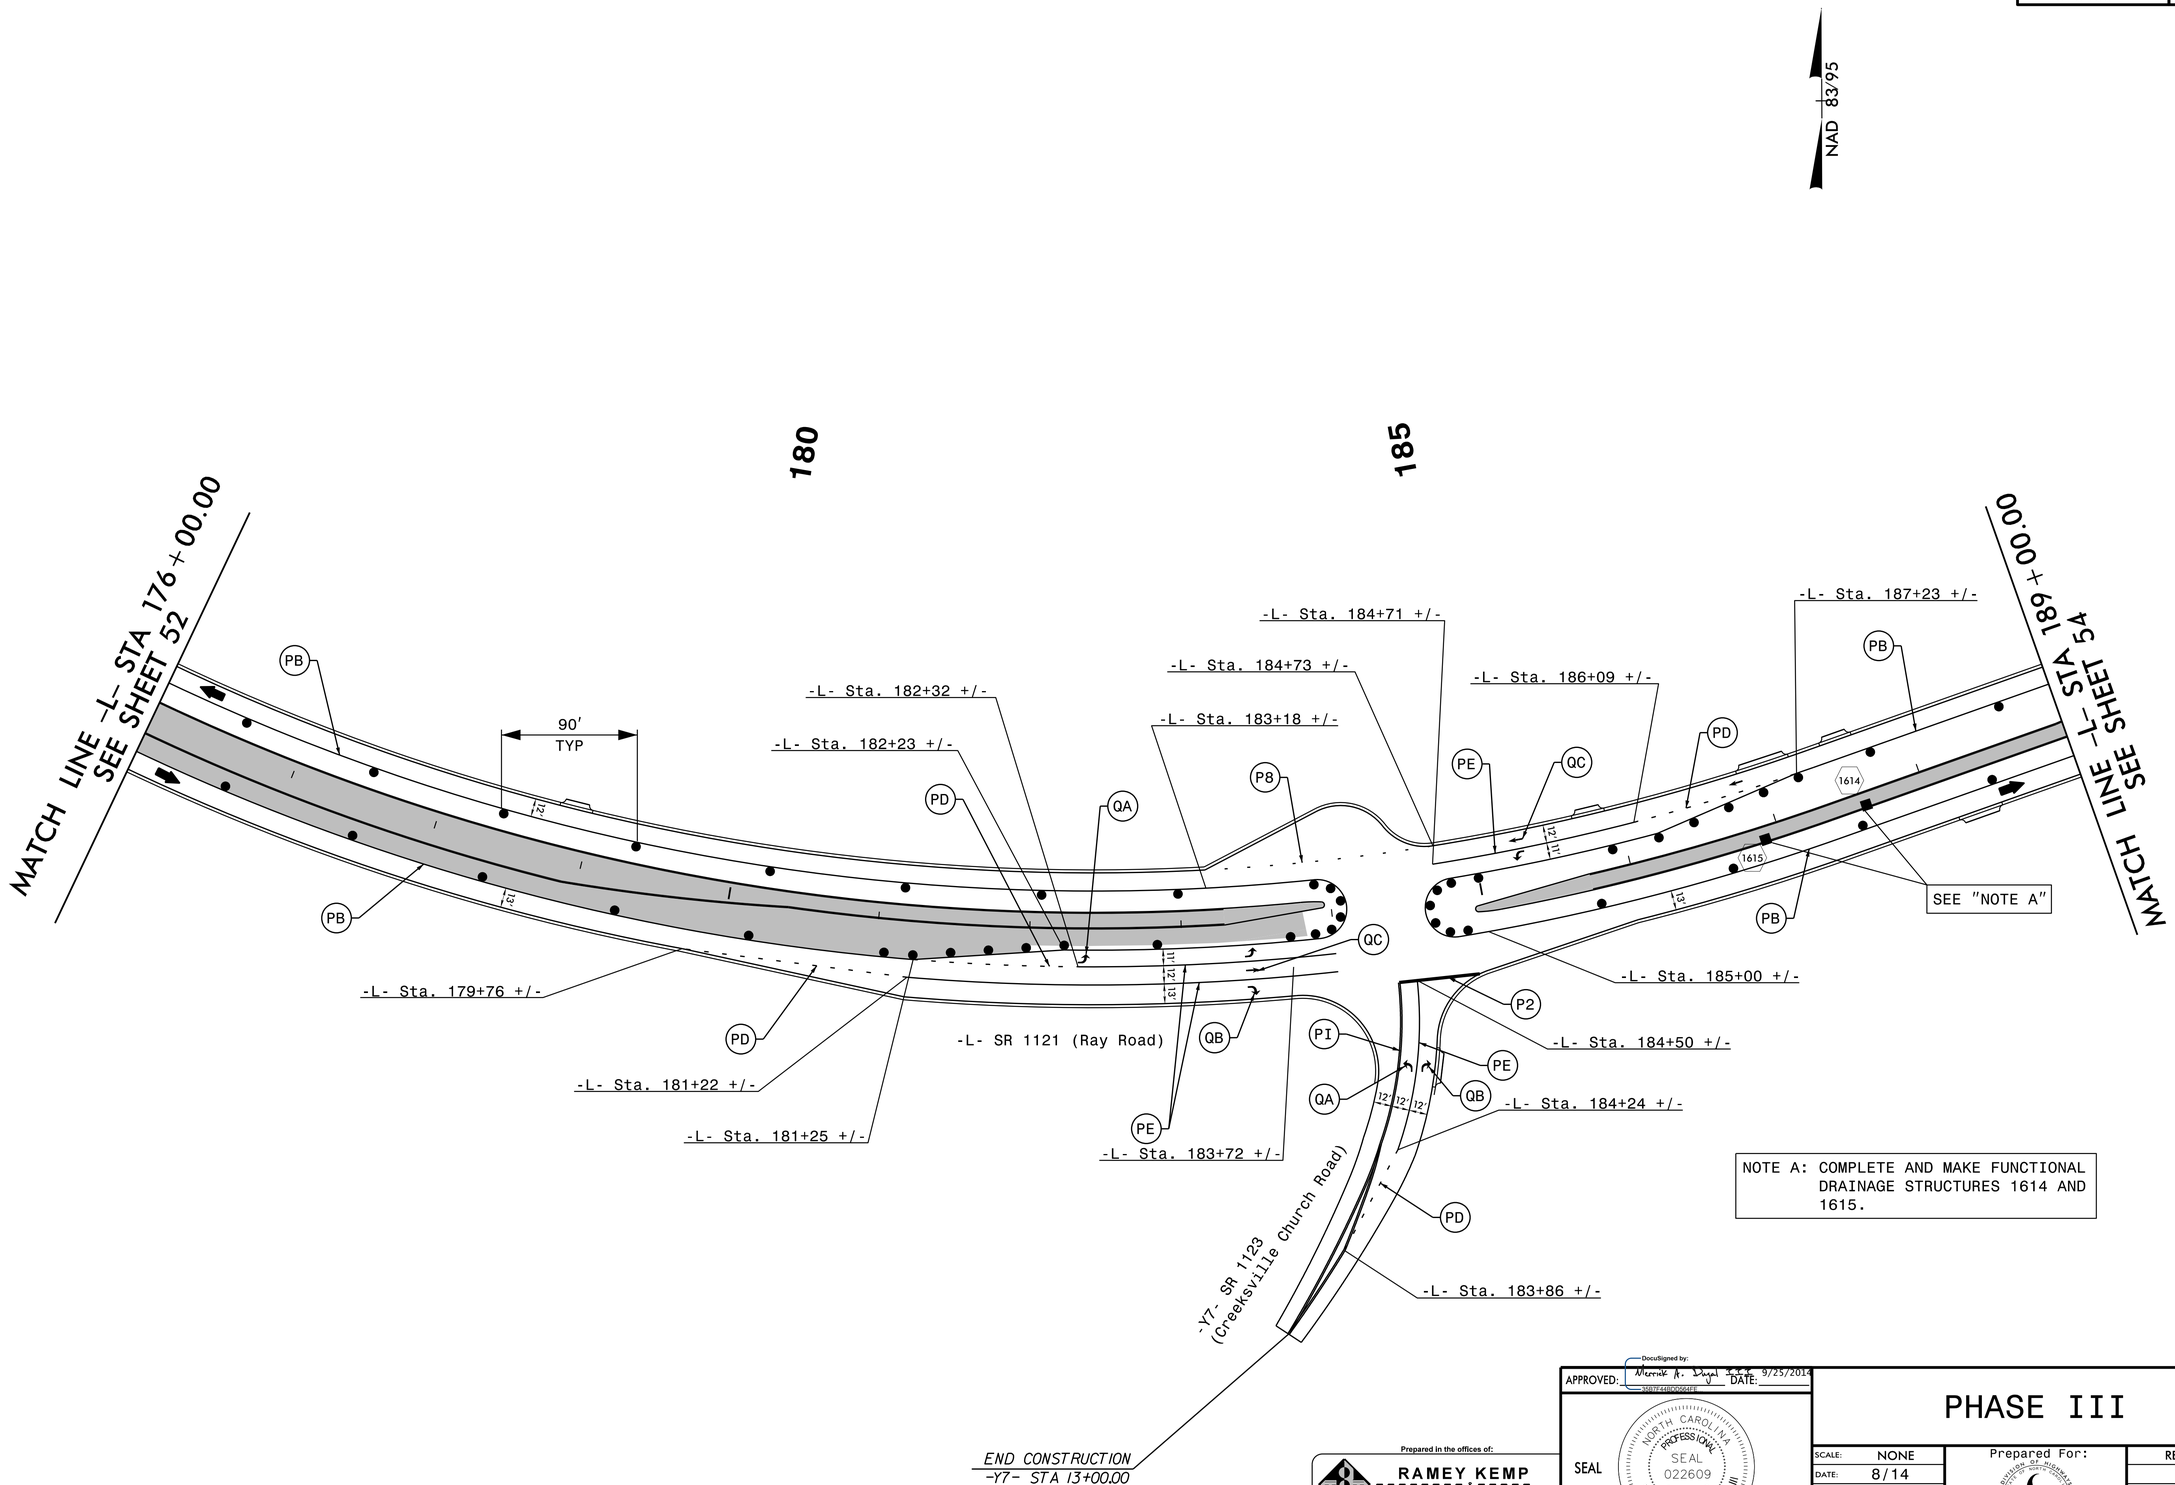

NOTE A: COMPLETE AND MAKE FUNCTIONAL DRAINAGE STRUCTURES 1614 AND 1615.

Prepared in the offices of:

RAMEY KEMP & ASSOCIATES, INC.
Transportation Engineers
5808 Farlington Place, Suite 100
Raleigh, North Carolina 27609
919-872-5115 Tel, 919-878-6416 Fax,
www.rameykemp.com

APPROVED: Docu/Signed by: Merrick A. Dugal III 9/25/2014 DATE:
3B974480D664FE

SEAL: NORTH CAROLINA PROFESSIONAL SEAL 022609 ENGINEER MERRICK A DUGAL, III

PHASE III

SCALE:	NONE
DATE:	8/14
DEVELOPED BY:	NEB
REVIEWED BY:	MAD
RKA PROJ. #:	12091

Prepared For: STATE OF NORTH CAROLINA DEPARTMENT OF TRANSPORTATION TRAFFIC ENGINEERING

REVISIONS

CADD FILE