PROJ. REFERENCE NO.	SHEET NO.
U-3465	TMP- 21

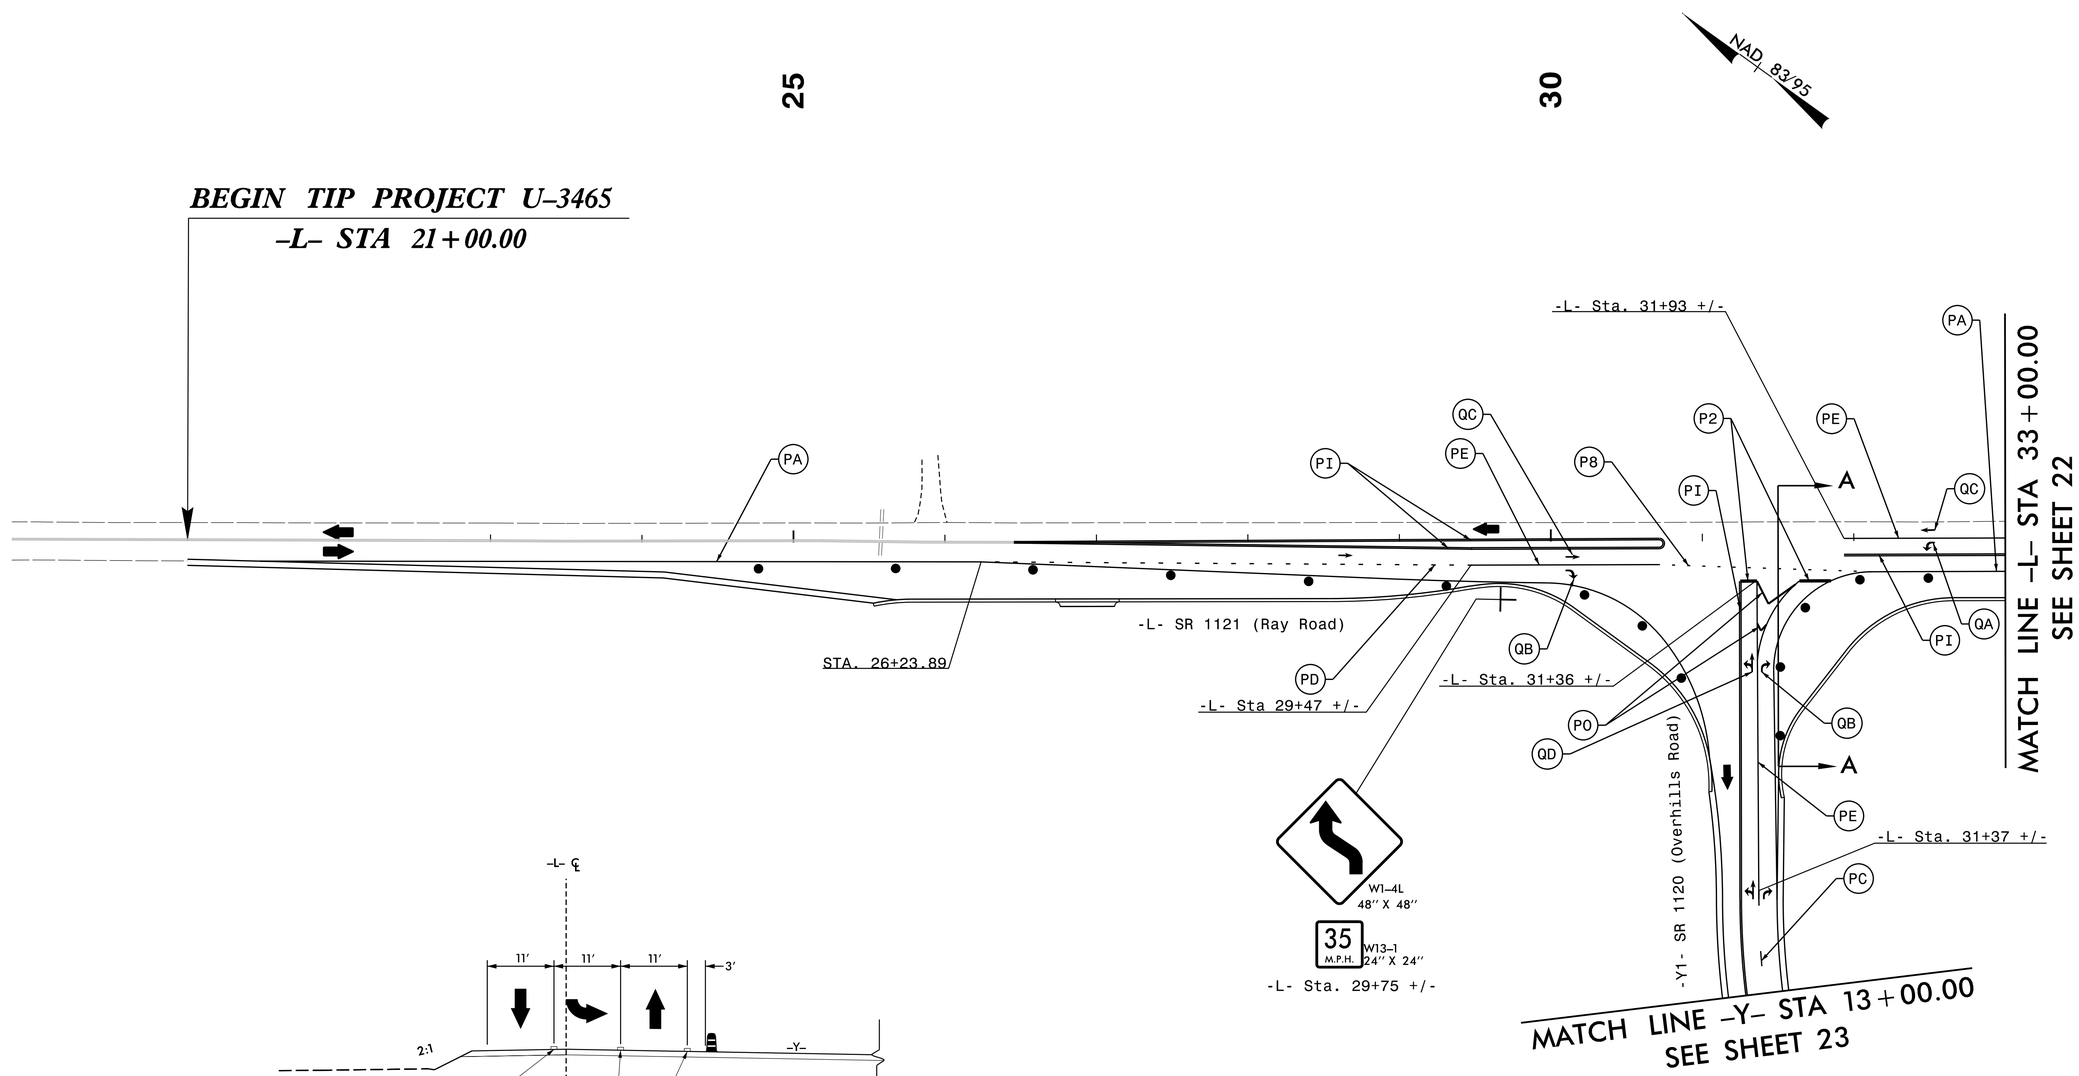

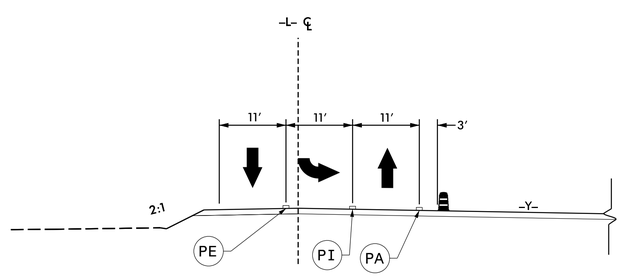

SECTION A-A

-L- STA. 31+50.00

APPROVED: DocuSigned by: Merrick A. Dugal III 9/25/2014 DATE:
35B7F44B0C664E1...

SEAL

NORTH CAROLINA PROFESSIONAL SEAL 022609 ENGINEER MERRICK A. DUGAL, III

Prepared in the offices of:

RAMEY KEMP & ASSOCIATES, INC.
Transportation Engineers
5808 Faringdon Place, Suite 100
Raleigh, North Carolina 27609
919-872-5115 Tel, 919-878-5416 Fax,
www.rameykemp.com

PHASE I

SCALE:	NONE
DATE:	8/14
DEVELOPED BY:	NEB
REVIEWED BY:	MAD
RKA PROJ. #:	12091

Prepared For:

DIVISION OF HIGHWAYS · NORTH CAROLINA DEPARTMENT OF TRANSPORTATION · TRAFFIC CONTROL

REVISIONS

CADD FILE