PROJ. REFERENCE NO.	SHEET NO.
U-3465	TMP- 11

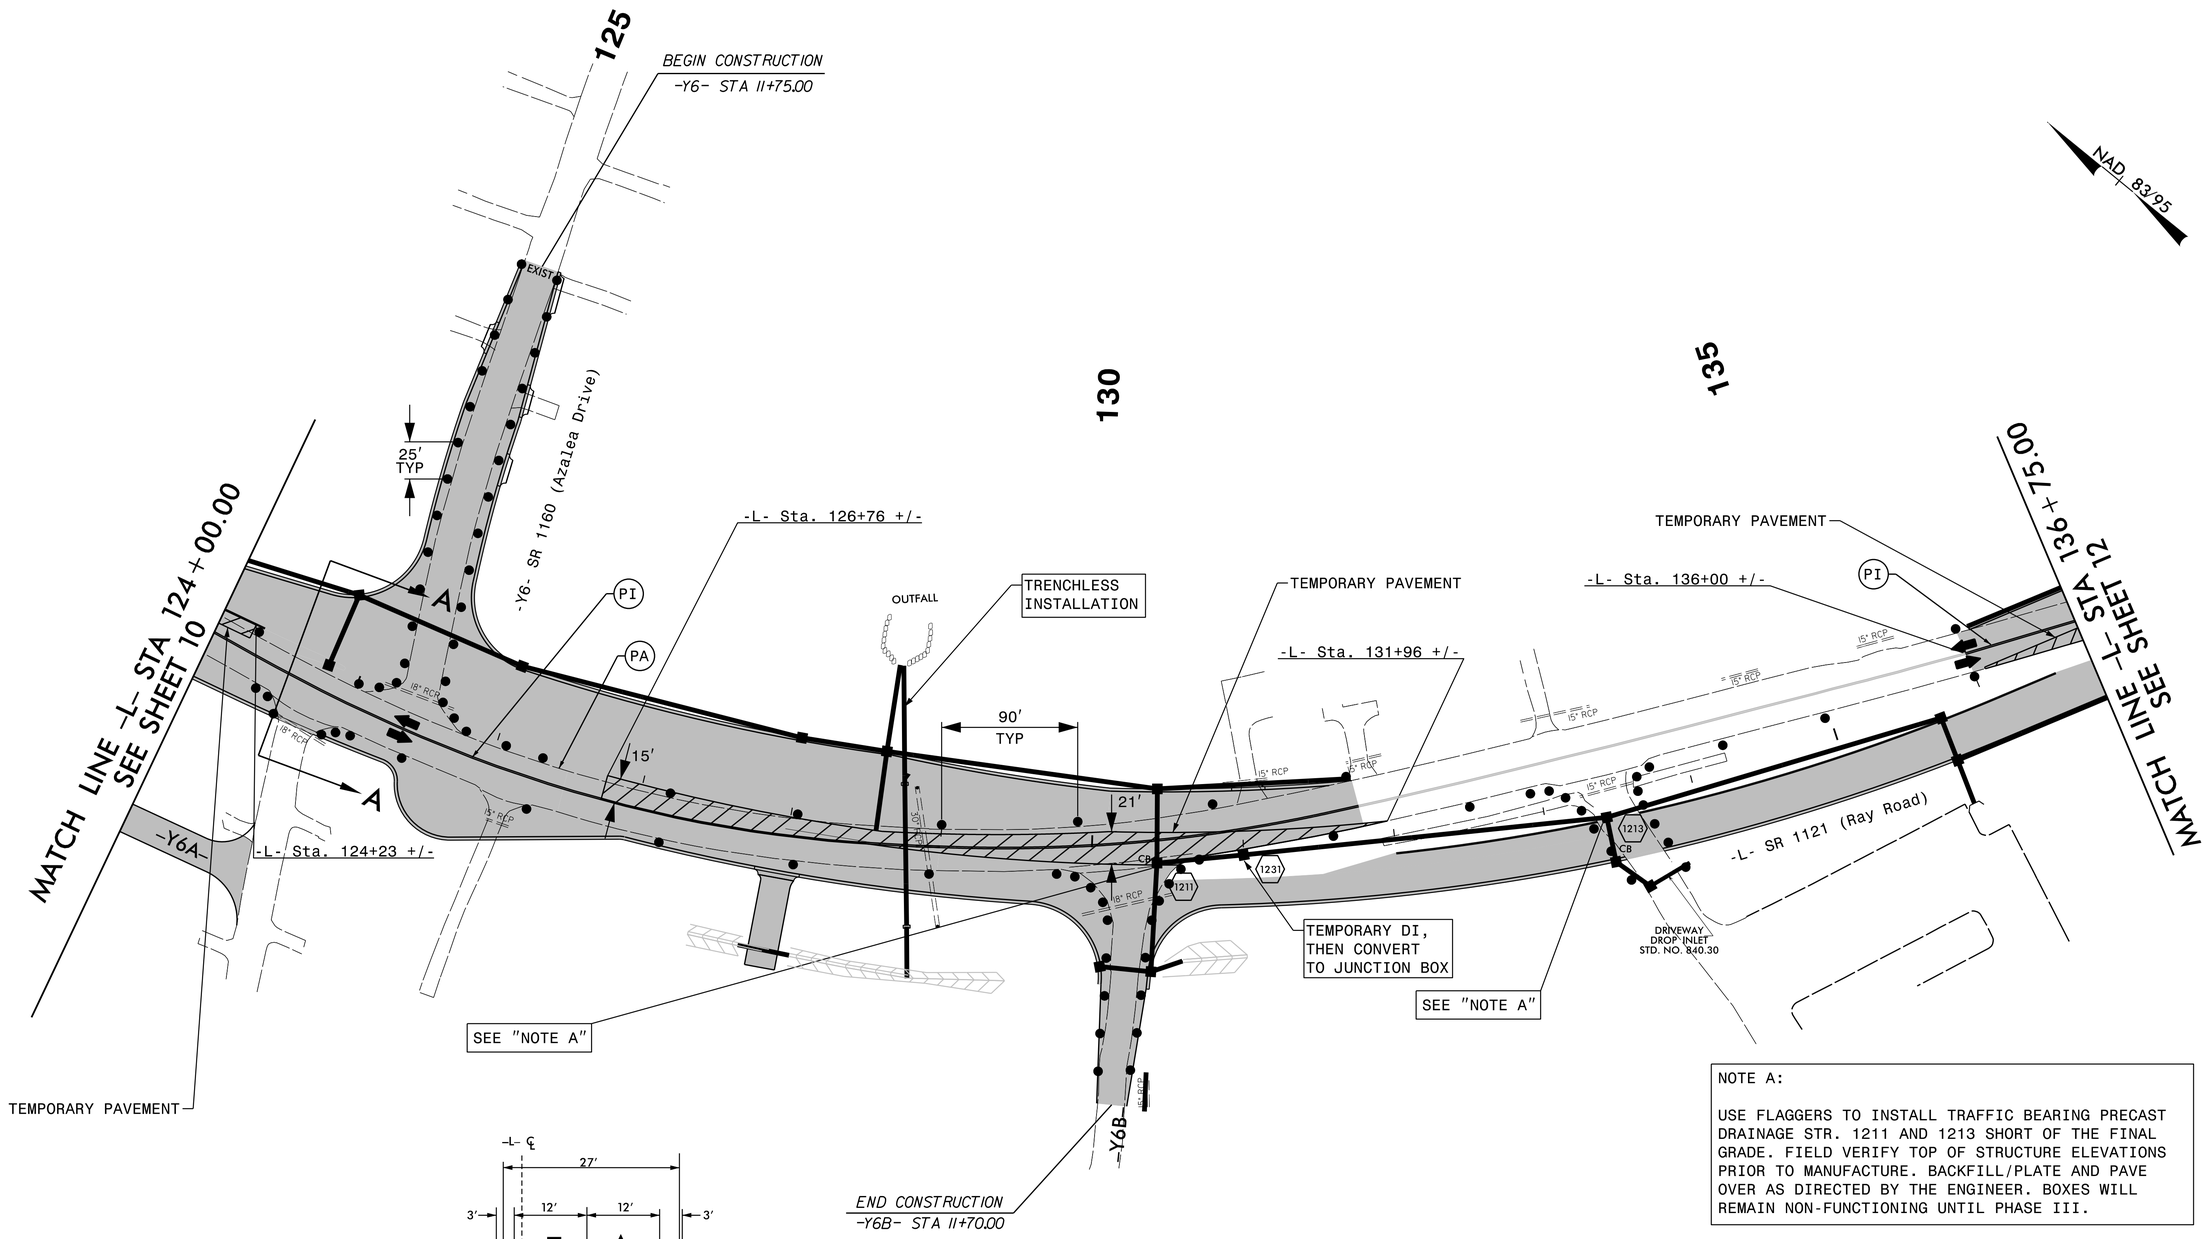

NOTE A:

USE FLAGGERS TO INSTALL TRAFFIC BEARING PRECAST DRAINAGE STR. 1211 AND 1213 SHORT OF THE FINAL GRADE. FIELD VERIFY TOP OF STRUCTURE ELEVATIONS PRIOR TO MANUFACTURE. BACKFILL/PLATE AND PAVE OVER AS DIRECTED BY THE ENGINEER. BOXES WILL REMAIN NON-FUNCTIONING UNTIL PHASE III.

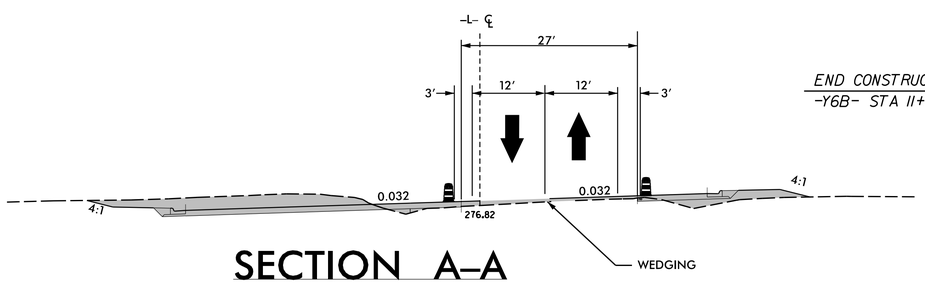

SECTION A–A

-L- STA. 124+50.00

APPROVED: DocuSigned by: Merrick A. Dugal, III DATE: 9/25/2014
3B774480C964EE...

SEAL — NORTH CAROLINA PROFESSIONAL SEAL 022609 ENGINEER MERRICK A DUGAL, III

PHASE I

SCALE:	NONE
DATE:	8/14
DEVELOPED BY:	NEB
REVIEWED BY:	MAD
RKA PROJ. #:	12091

Prepared For: DIVISION OF HIGHWAYS STATE OF NORTH CAROLINA TRAFFIC CONTROL

REVISIONS

CADD FILE

Prepared in the offices of:
RAMEY KEMP & ASSOCIATES, INC.
Transportation Engineers
5808 Faringdon Place, Suite 100
Raleigh, North Carolina 27609
919-872-5115 Tel, 919-878-5416 Fax,
www.rameykemp.com