PROJ. REFERENCE NO.	SHEET NO.
U-3465	TMP- 4

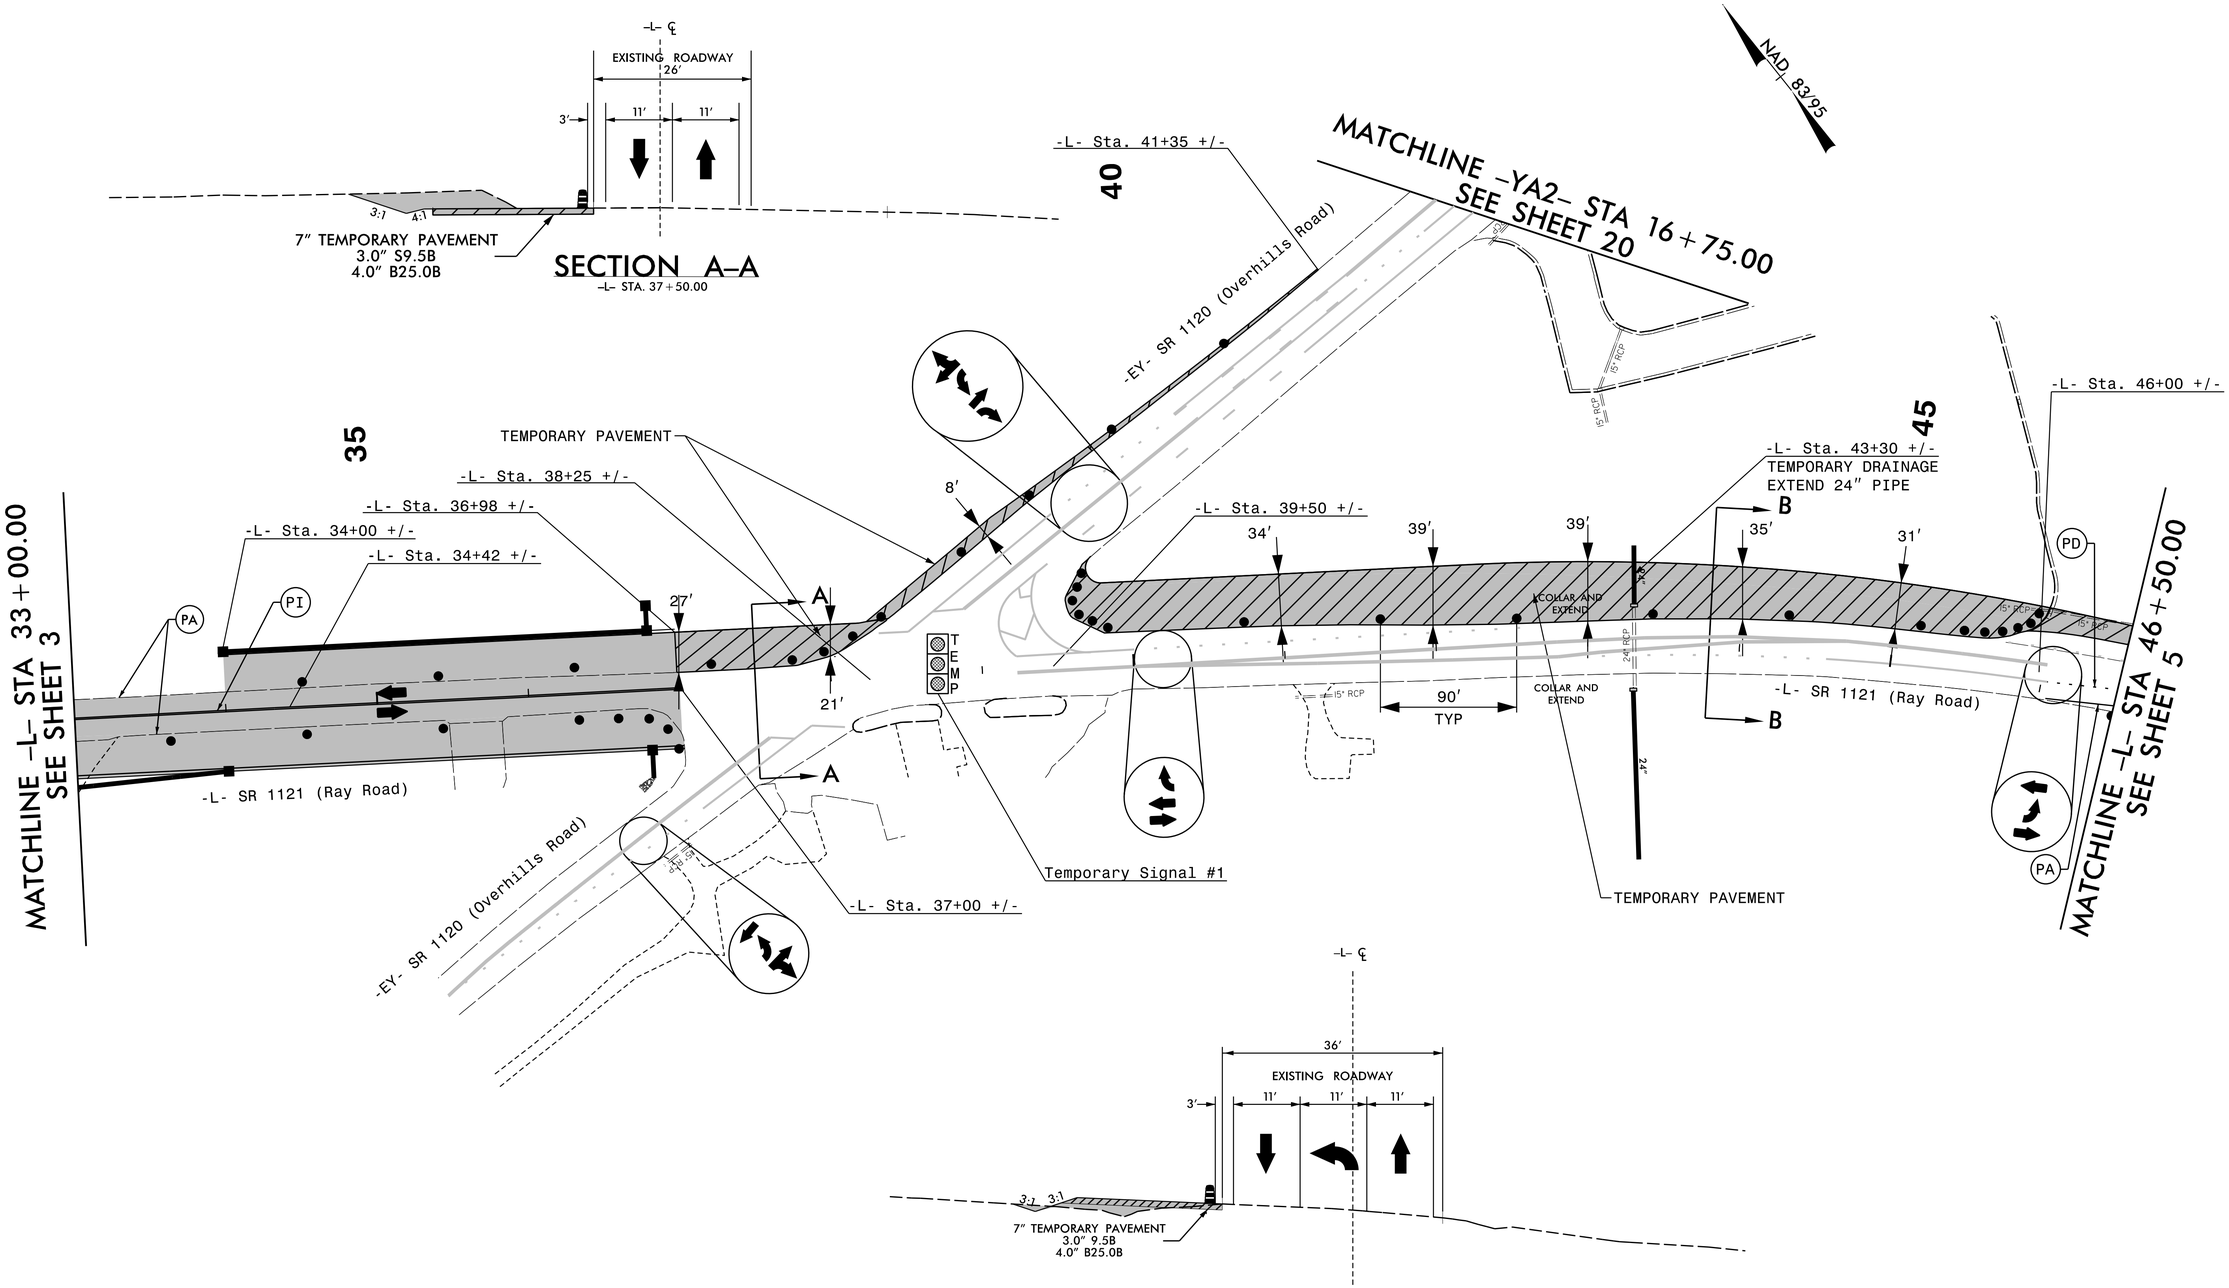

Prepared in the offices of:

RAMEY KEMP & ASSOCIATES, INC.
Transportation Engineers
5808 Faringdon Place, Suite 100
Raleigh, North Carolina 27609
919-872-5115 Tel, 919-878-6416 Fax,
www.rameykemp.com

APPROVED: DocuSigned by: Merrick A. Dugal, P.E. DATE: 9/25/2014
38B7F44BD0664FE...

SEAL: NORTH CAROLINA PROFESSIONAL SEAL 022609 ENGINEER MERRICK A DUGAL, III

PHASE I

SCALE:	NONE
DATE:	8/14
DEVELOPED BY:	NEB
REVIEWED BY:	MAD
RKA PROJ. #:	12091

Prepared For: DIVISION OF HIGHWAYS TRAFFIC ENGINEERING

REVISIONS

CADD FILE