PROJ. REFERENCE NO.	SHEET NO.
U-3465	TMP- 43

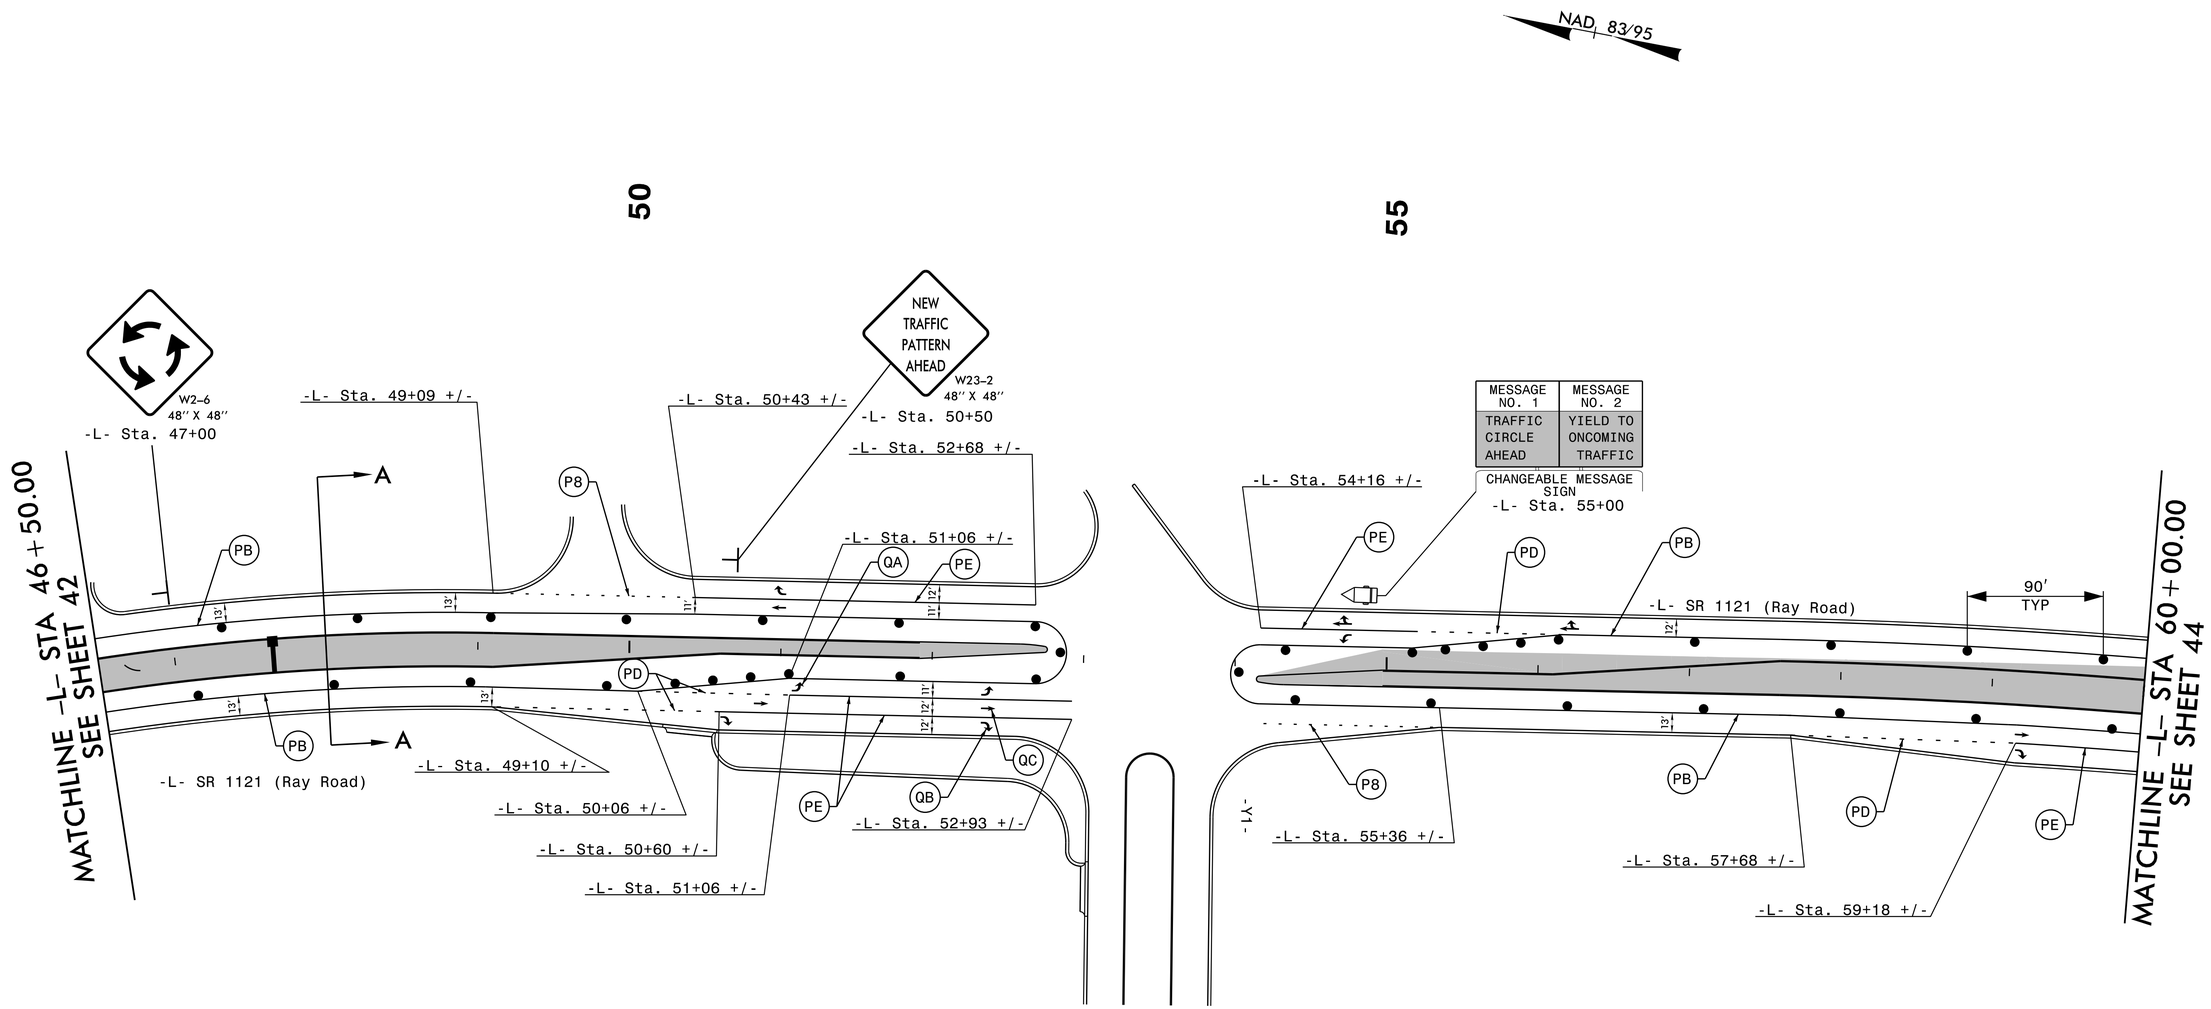

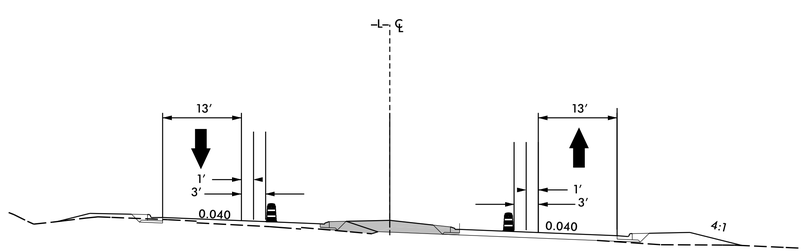

SECTION A–A

–L– STA. 48+00.00

Prepared in the offices of:

RAMEY KEMP & ASSOCIATES, INC.
Transportation Engineers
5808 Farlington Place, Suite 100
Raleigh, North Carolina 27609
919-872-5115 Tel. 919-878-5416 Fax.
www.rameykemp.com

APPROVED: DocuSigned by: Merrick A. Dugal III 36874488D0064EE DATE: 9/25/2014

SEAL: NORTH CAROLINA PROFESSIONAL SEAL 022609 ENGINEER MERRICK A. DUGAL, III

PHASE III

SCALE:	NONE
DATE:	8/14
DEVELOPED BY:	NEB
REVIEWED BY:	MAD
RKA PROJ. #:	12091

Prepared For: DIVISION OF HIGHWAYS, STATE OF NORTH CAROLINA, DEPARTMENT OF TRANSPORTATION, ROAD TRAFFIC CONTROL

REVISIONS

CADD FILE