PROJECT REFERENCE NO.	SHEET NO.
U-3465	EC-15/CONST.15
R/W SHEET NO.	
ROADWAY DESIGN ENGINEER	HYDRAULICS ENGINEER

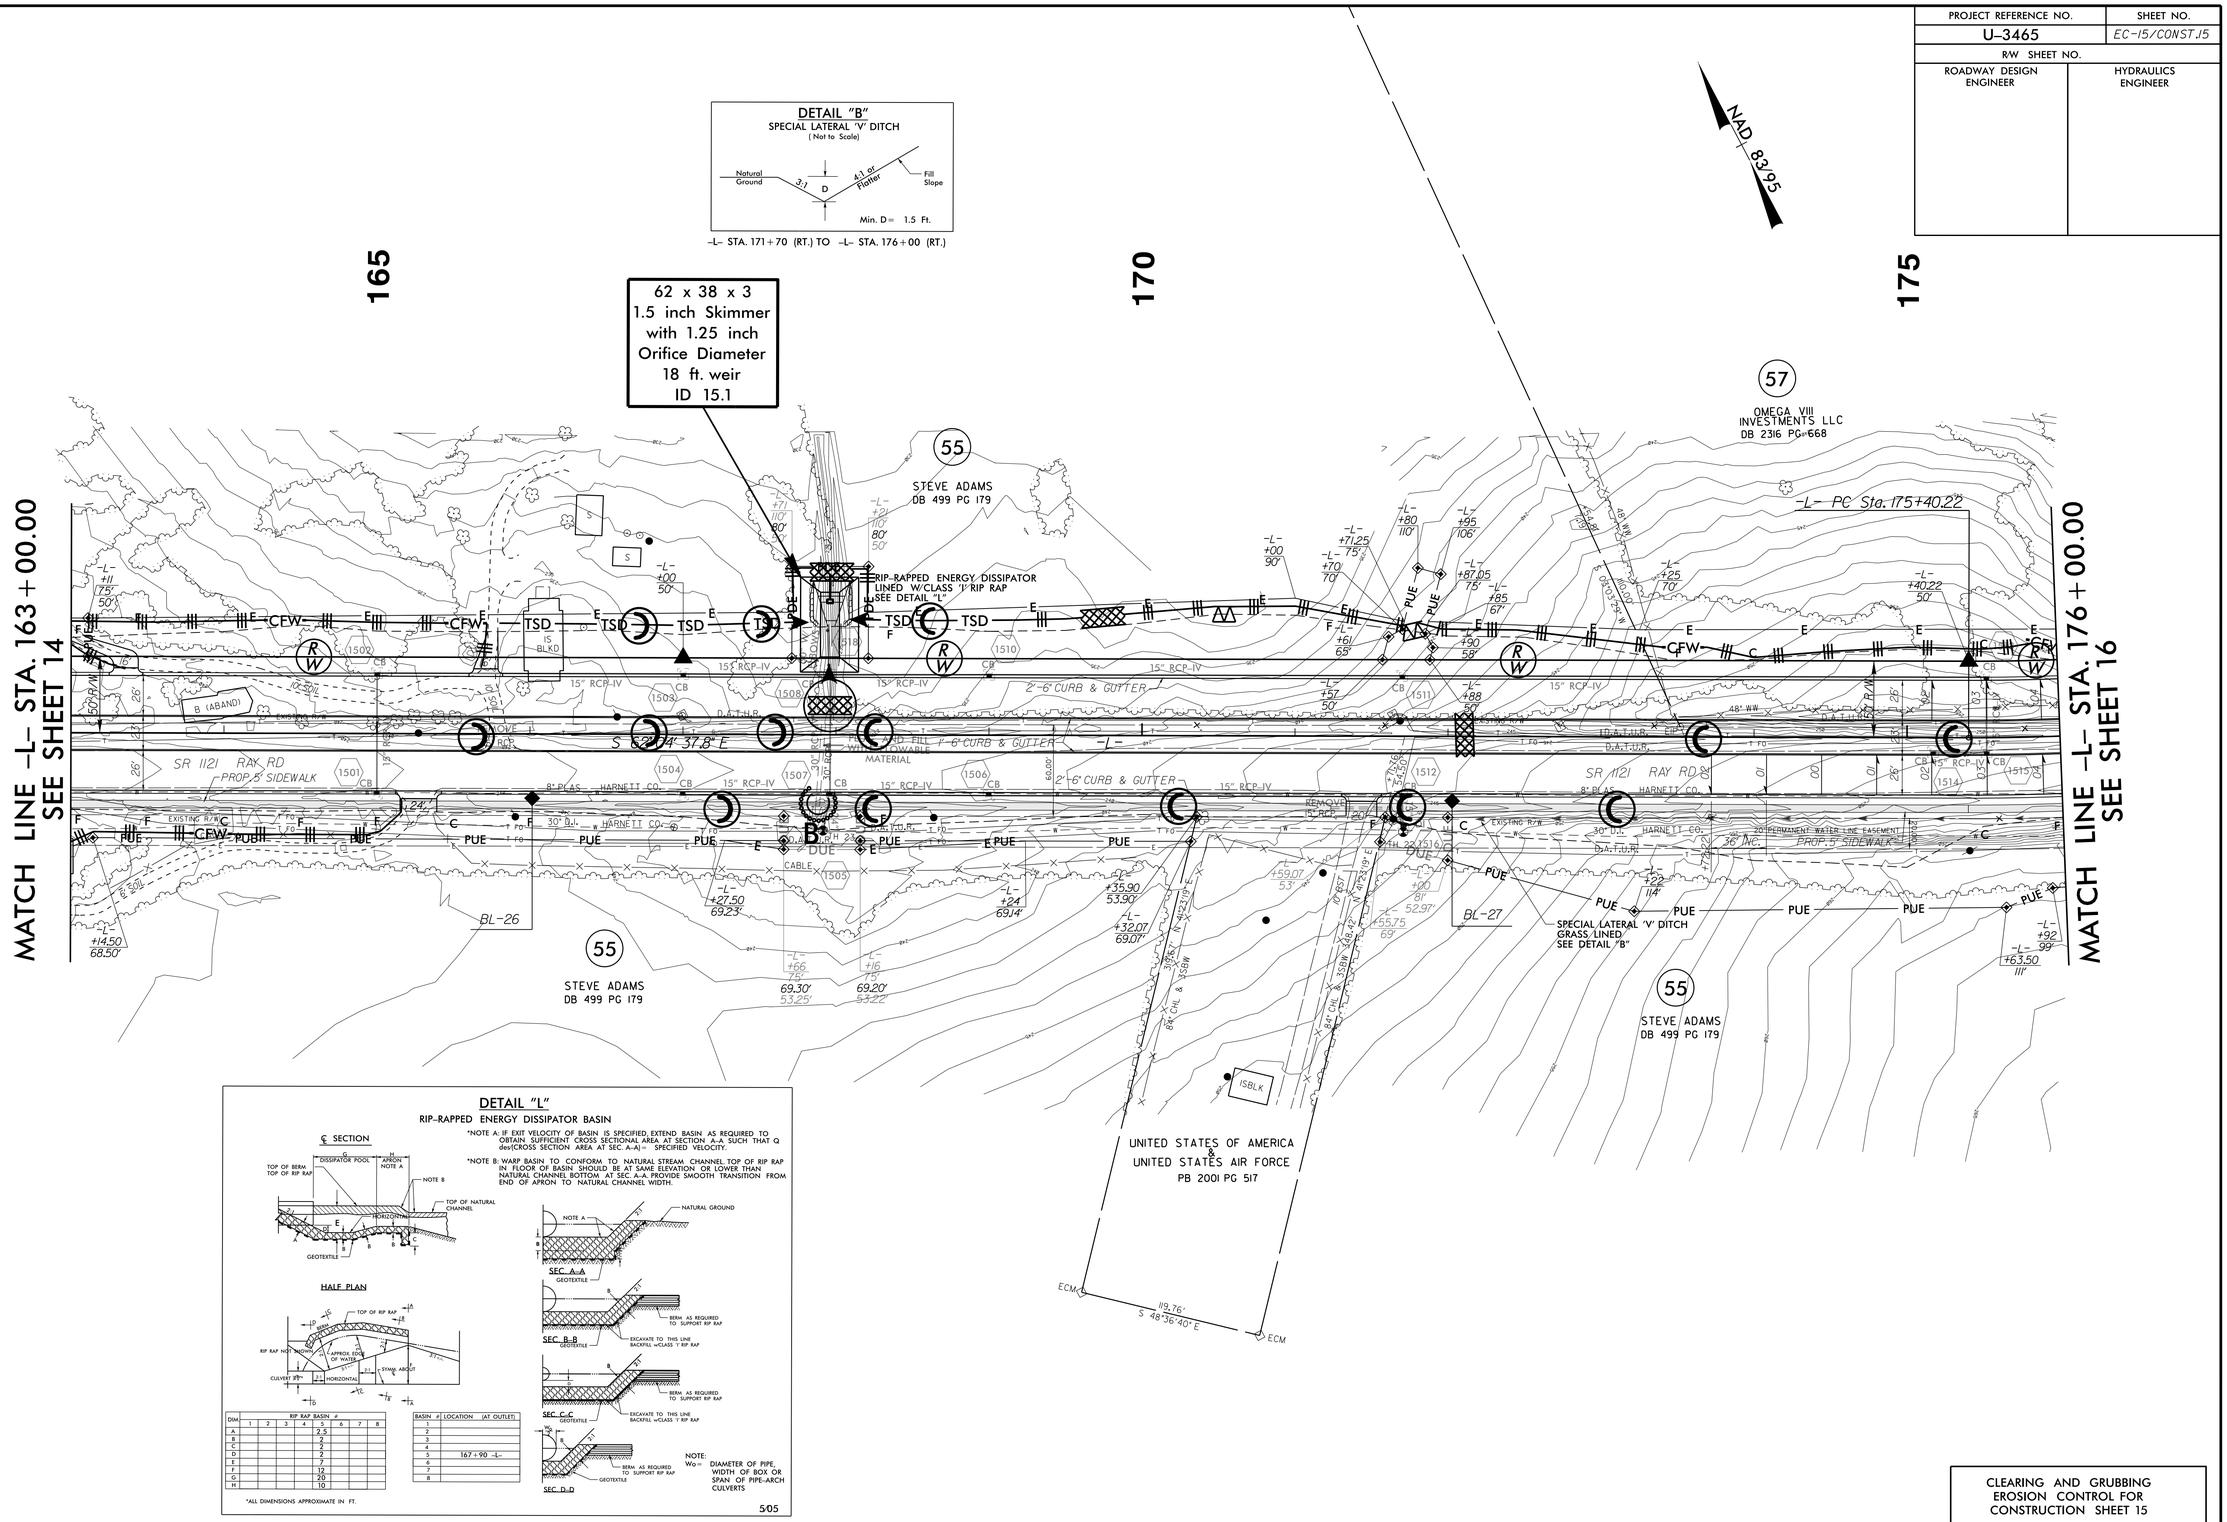

DIM	RIP RAP BASIN # 1	2	3	4	5	6	7	8
A					2.5			
B					2			
C					2			
D					2			
E					7			
F					12			
G					20			
H					10			

BASIN #	LOCATION (AT OUTLET)
1	
2	
3	
4	
5	167+90 -L-
6	
7	
8	

CLEARING AND GRUBBING
EROSION CONTROL FOR
CONSTRUCTION SHEET 15

NOTE:
PLACE TEMPORARY ROCK SEDIMENT DAMS TYPE – B AND TEMPORARY ROCK SILT CHECKS TYPE – A AT DRAINAGE OUTLETS.

05-AUG-2014 14:57
R:\Environmental\Design\3465_EC_psh15.dgn
pcopelad