PROJECT REFERENCE NO.	SHEET NO.
U-3465	EC-24/CONST.06
R/W SHEET NO.	
ROADWAY DESIGN ENGINEER	HYDRAULICS ENGINEER

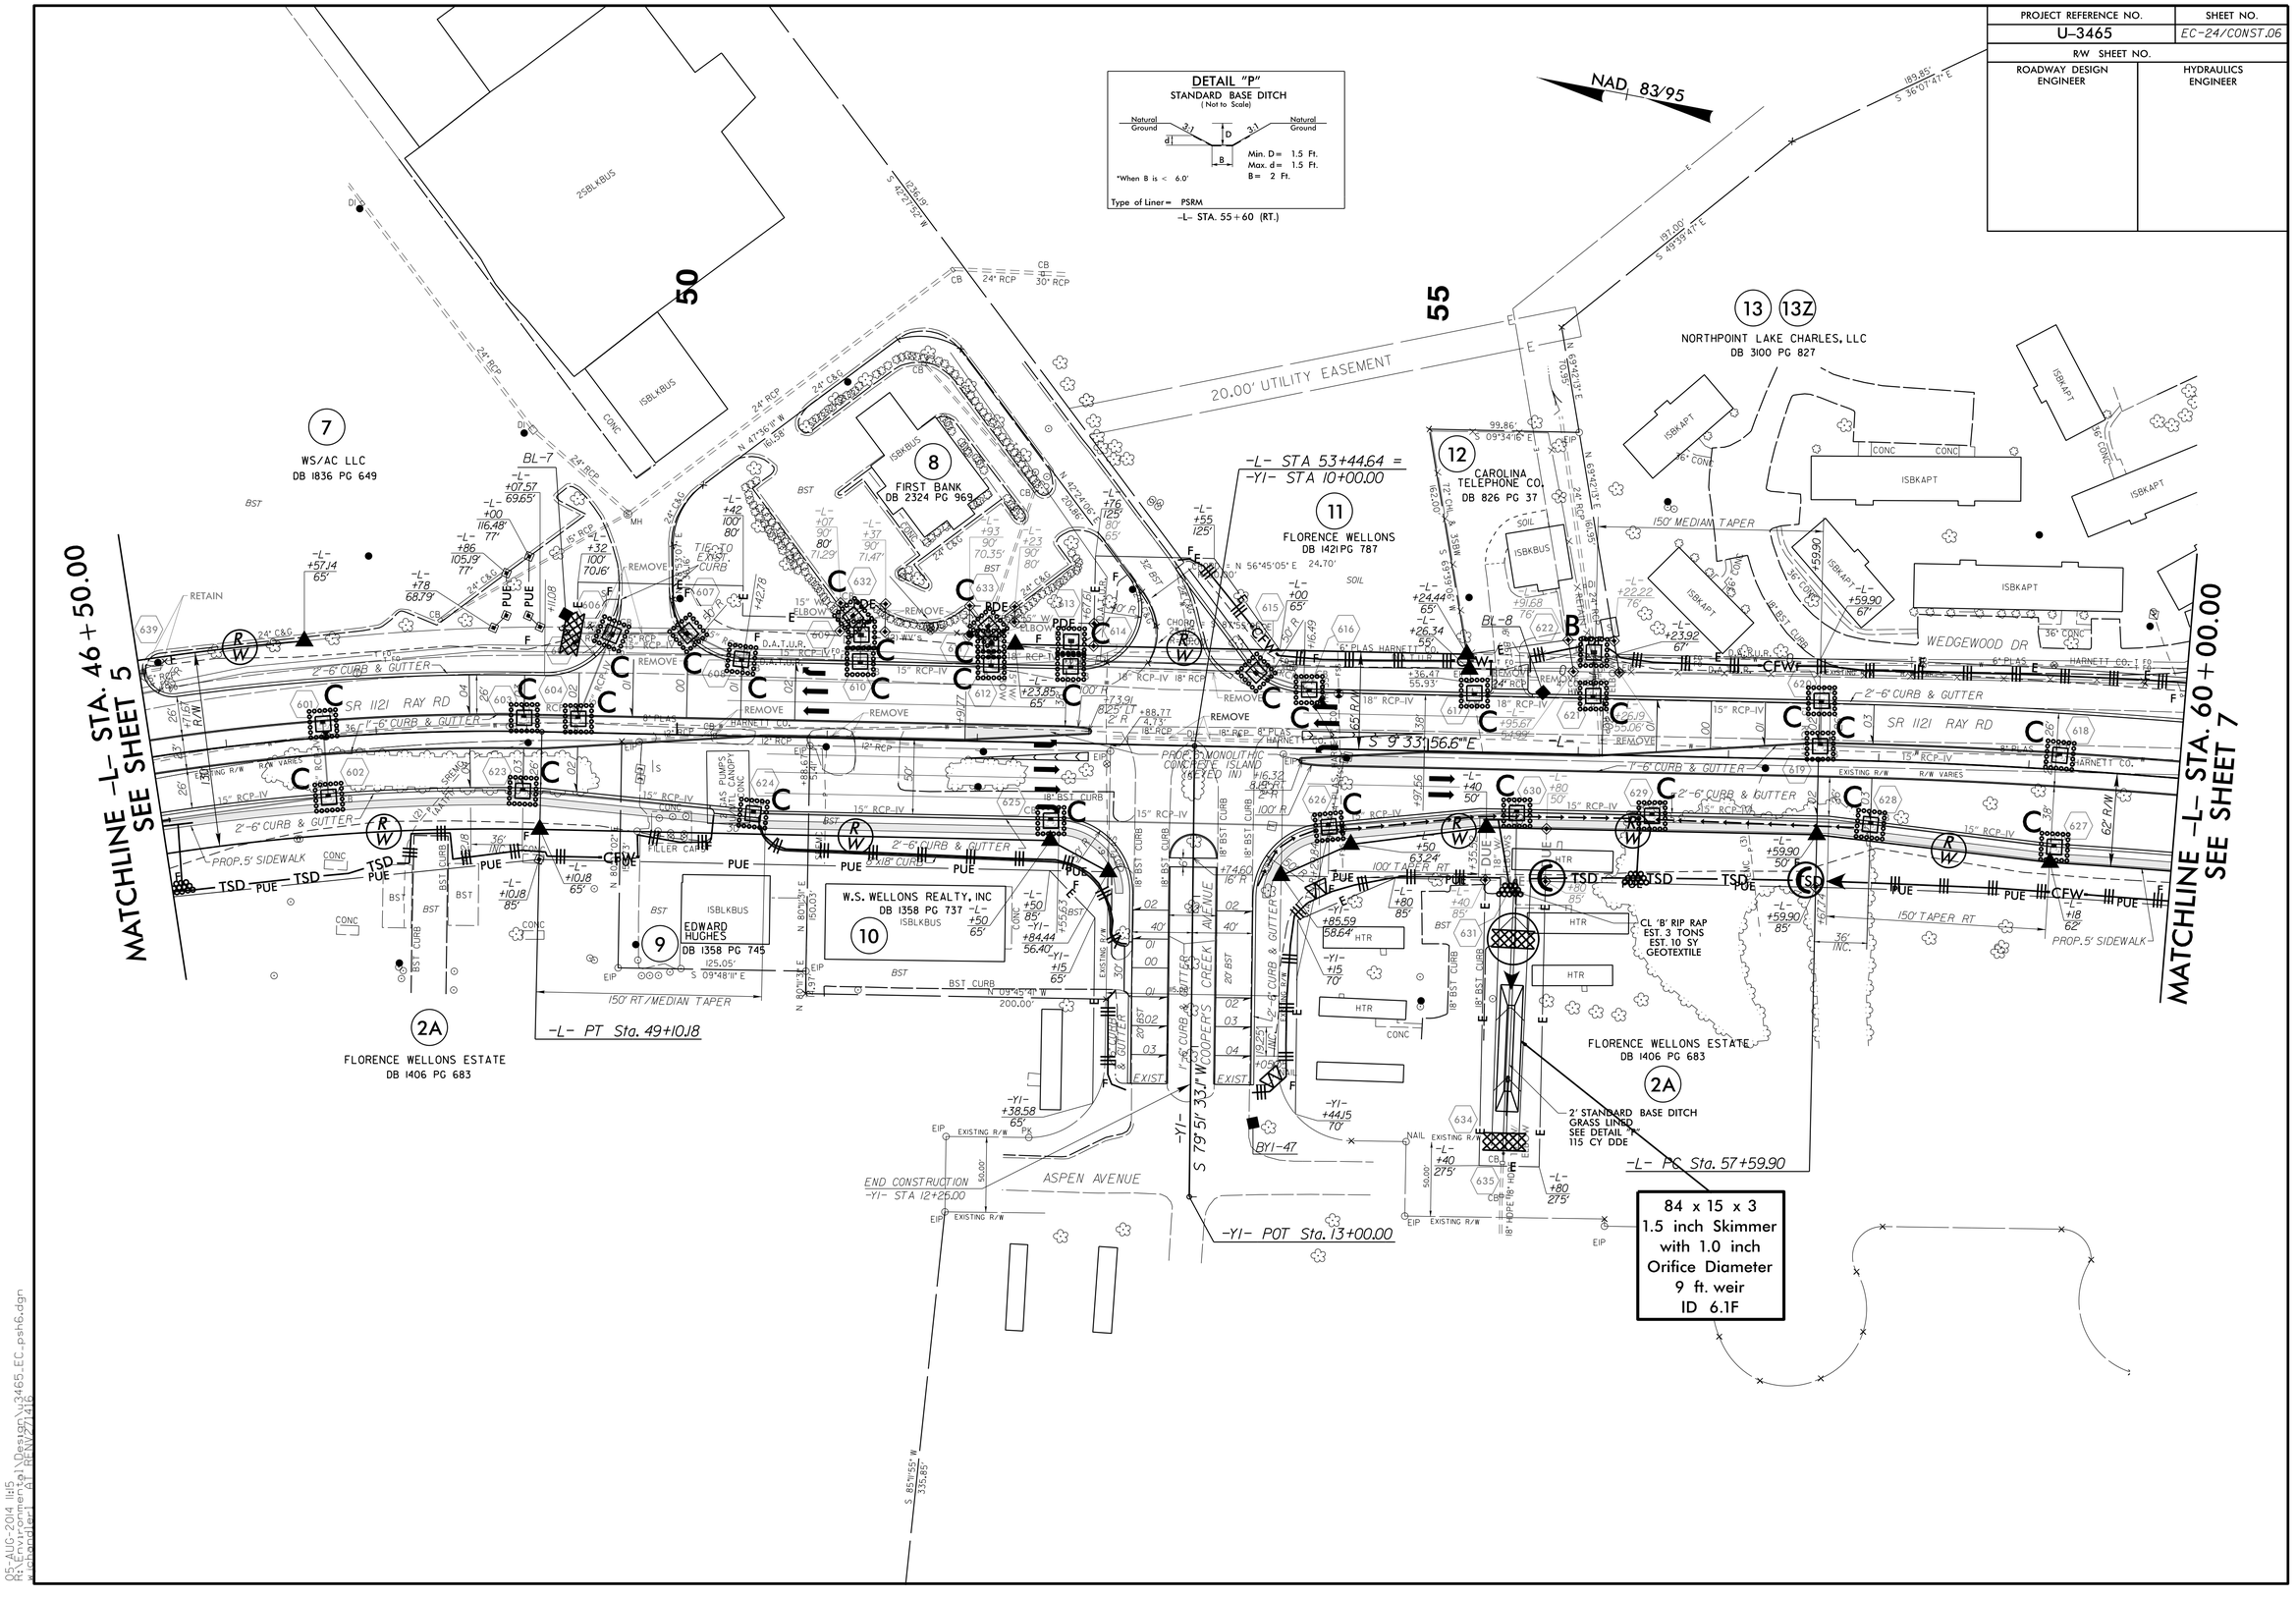

05-AUG-2014 11:15
R:\Environmental\Design\3465_EC_psh6.dgn
$$$$USERNAME$$$$