PROJECT REFERENCE NO.	SHEET NO.
U-3465	EC-39/CONST.21
R/W SHEET NO.	
ROADWAY DESIGN ENGINEER	HYDRAULICS ENGINEER

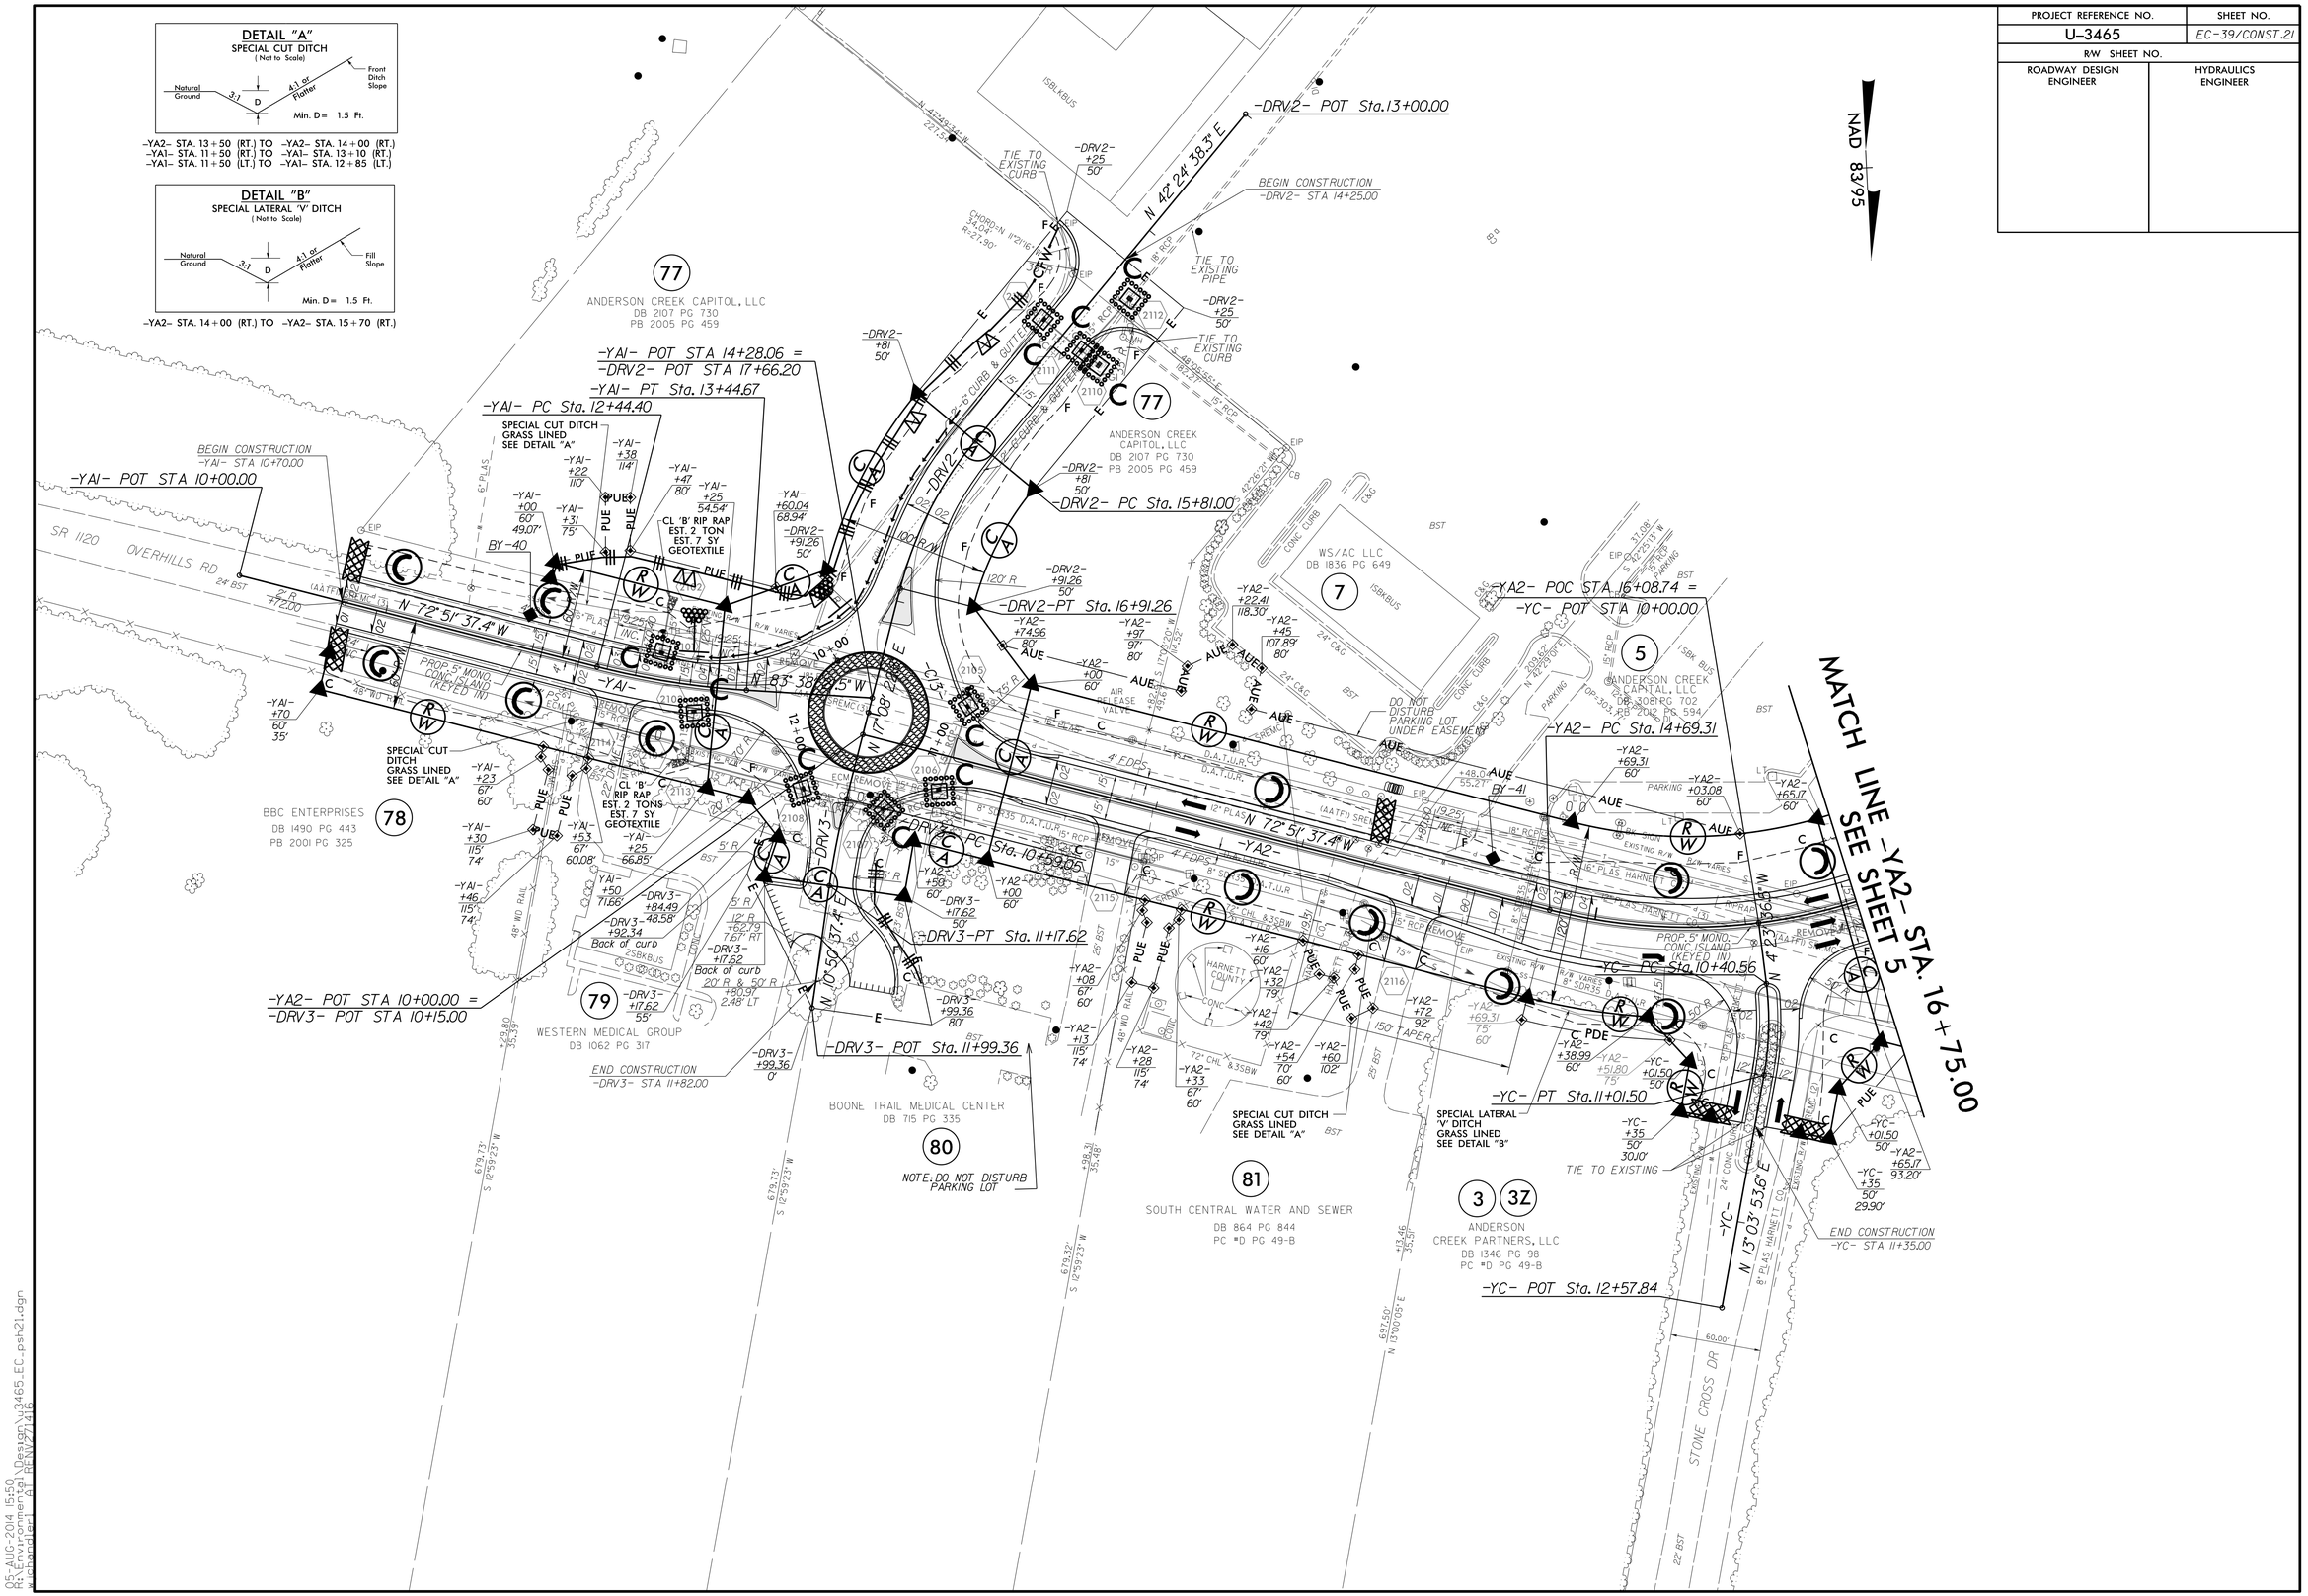

05-AUG-2014 15:50
R:\Environmental\Design\3465_EC_psh21.dgn
Accepted: 31 REVIEW/1416