PROJECT REFERENCE NO.	SHEET NO.
U-3465	EC-31/CONST.13
R/W SHEET NO.	
ROADWAY DESIGN ENGINEER	HYDRAULICS ENGINEER

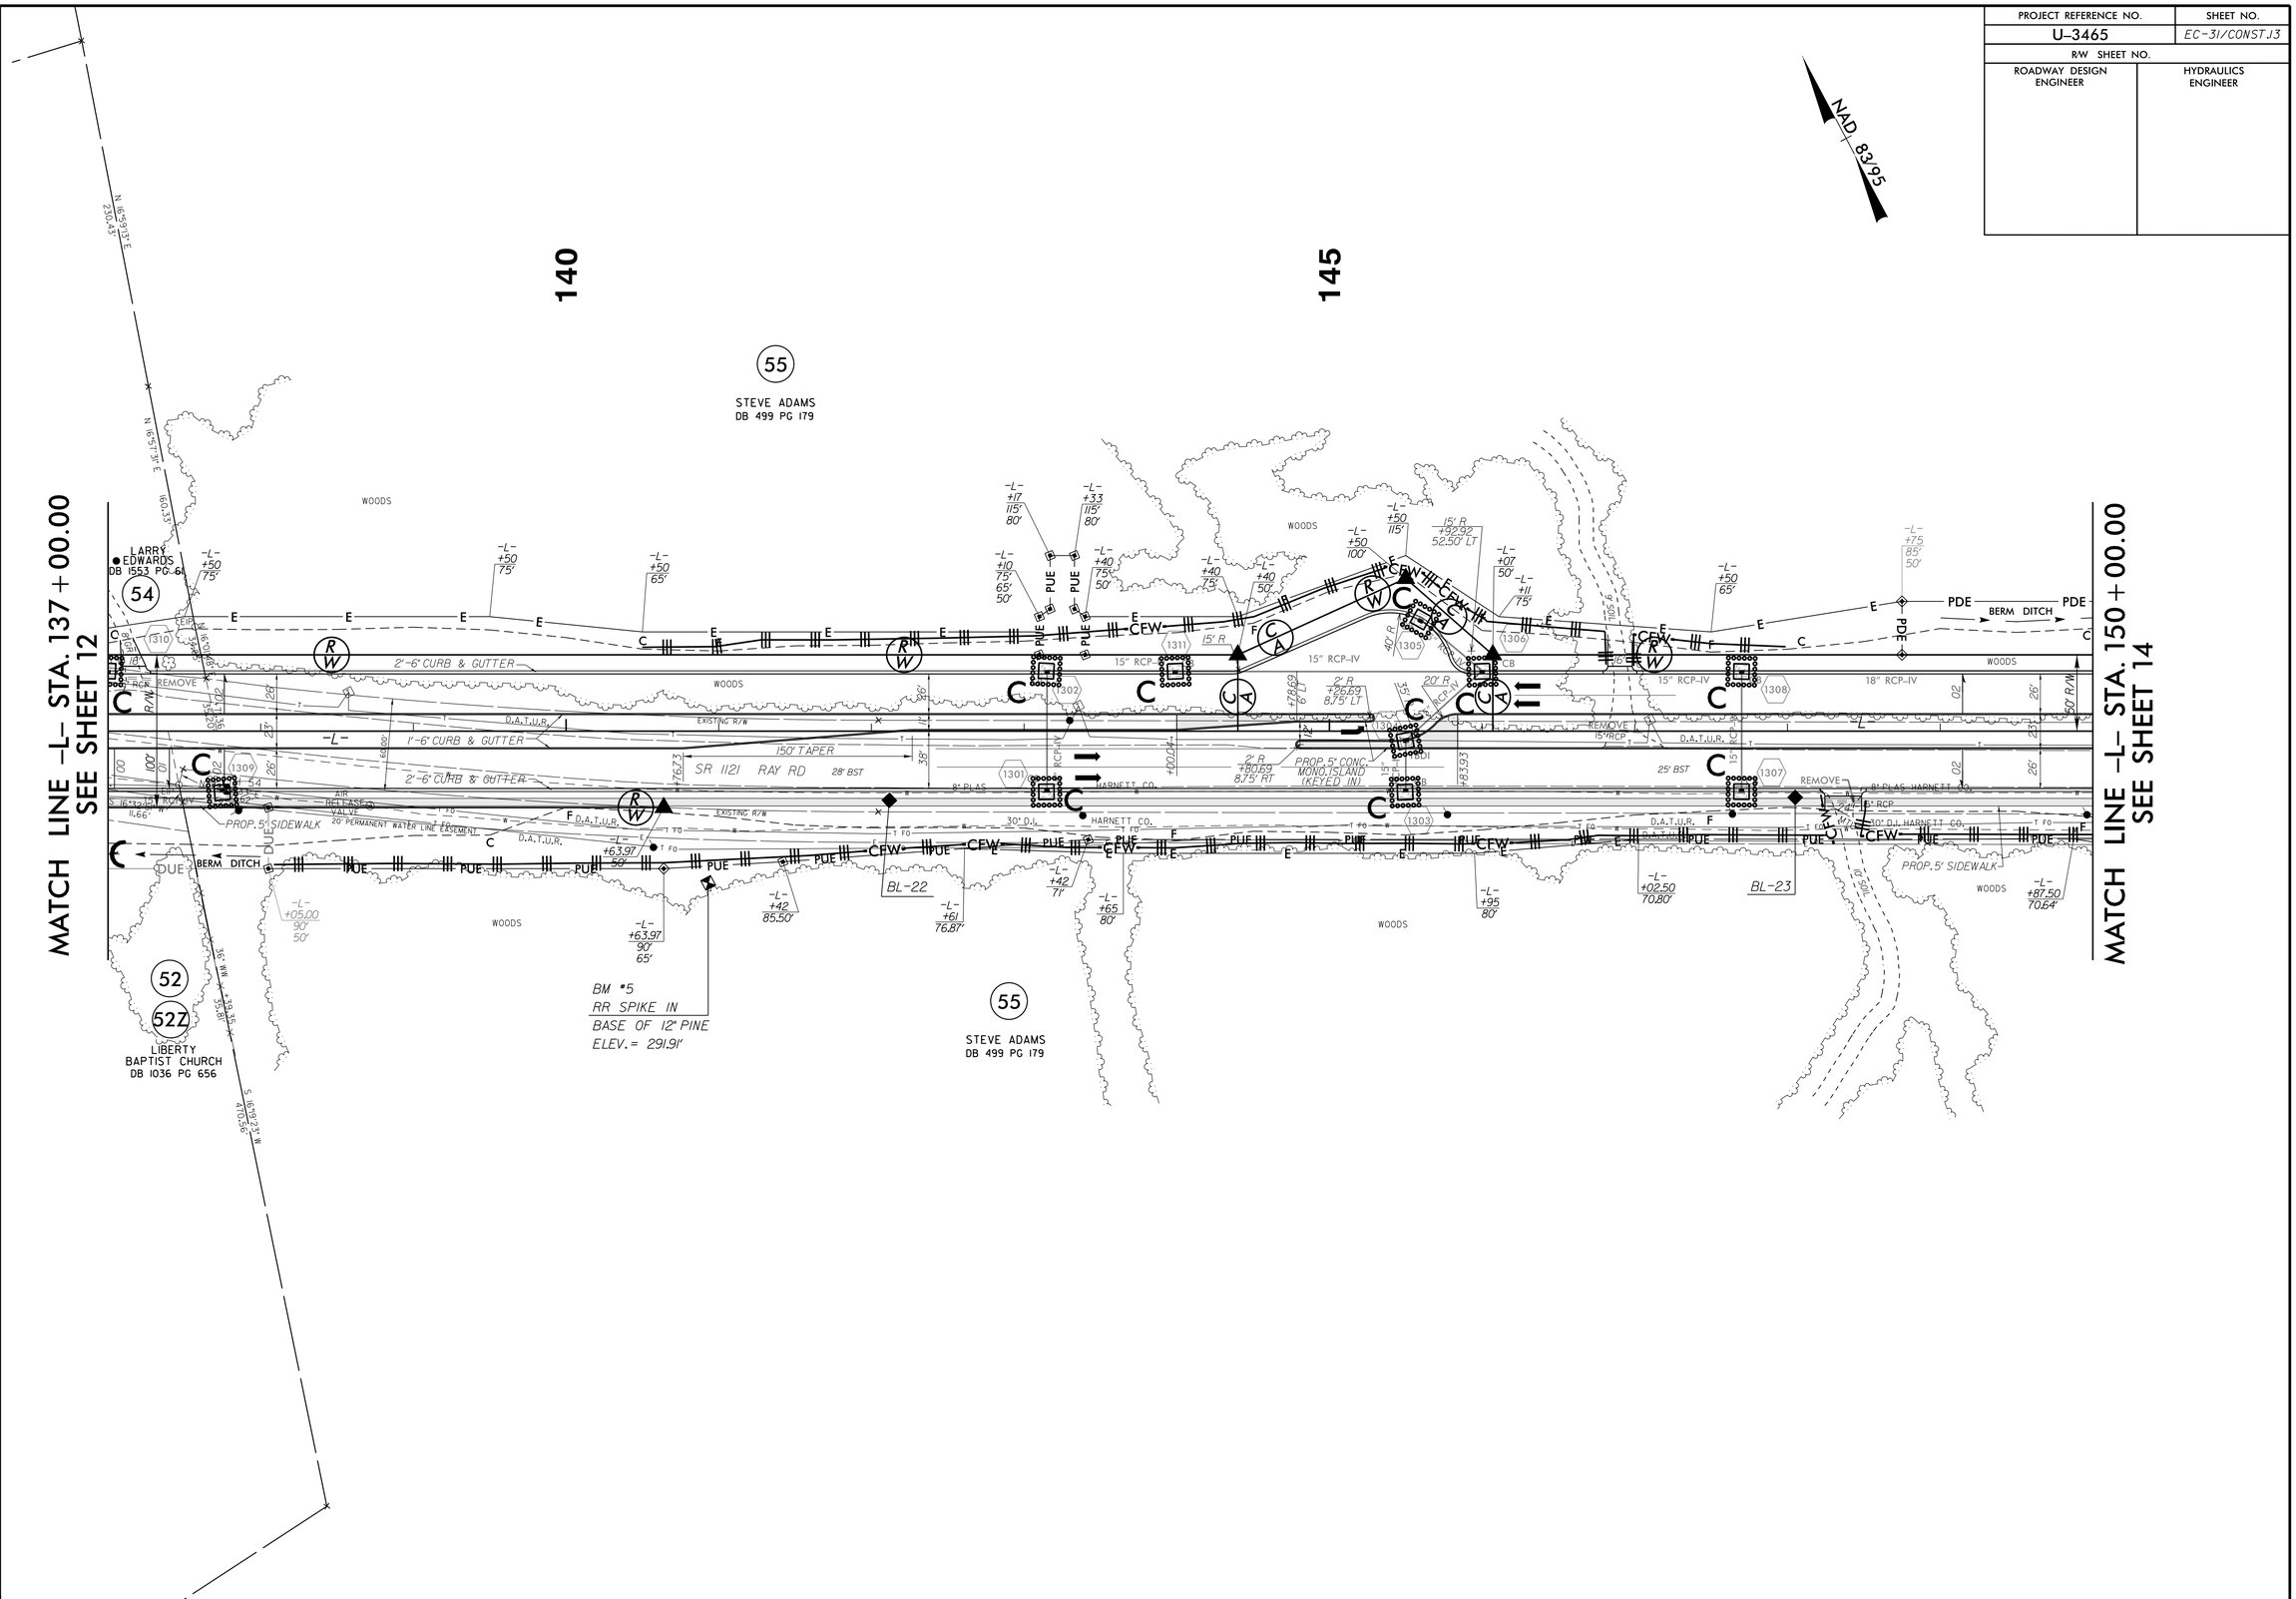

05-AUG-2014 14:42
R:\Environmental\Design\3465_EC_psh13.dgn
$$$$USER$$$$ PLOT DATE: 7/16/2014