PROJECT REFERENCE NO.	SHEET NO.
U-3465	EC-13/CONST.13
R/W SHEET NO.	
ROADWAY DESIGN ENGINEER	HYDRAULICS ENGINEER

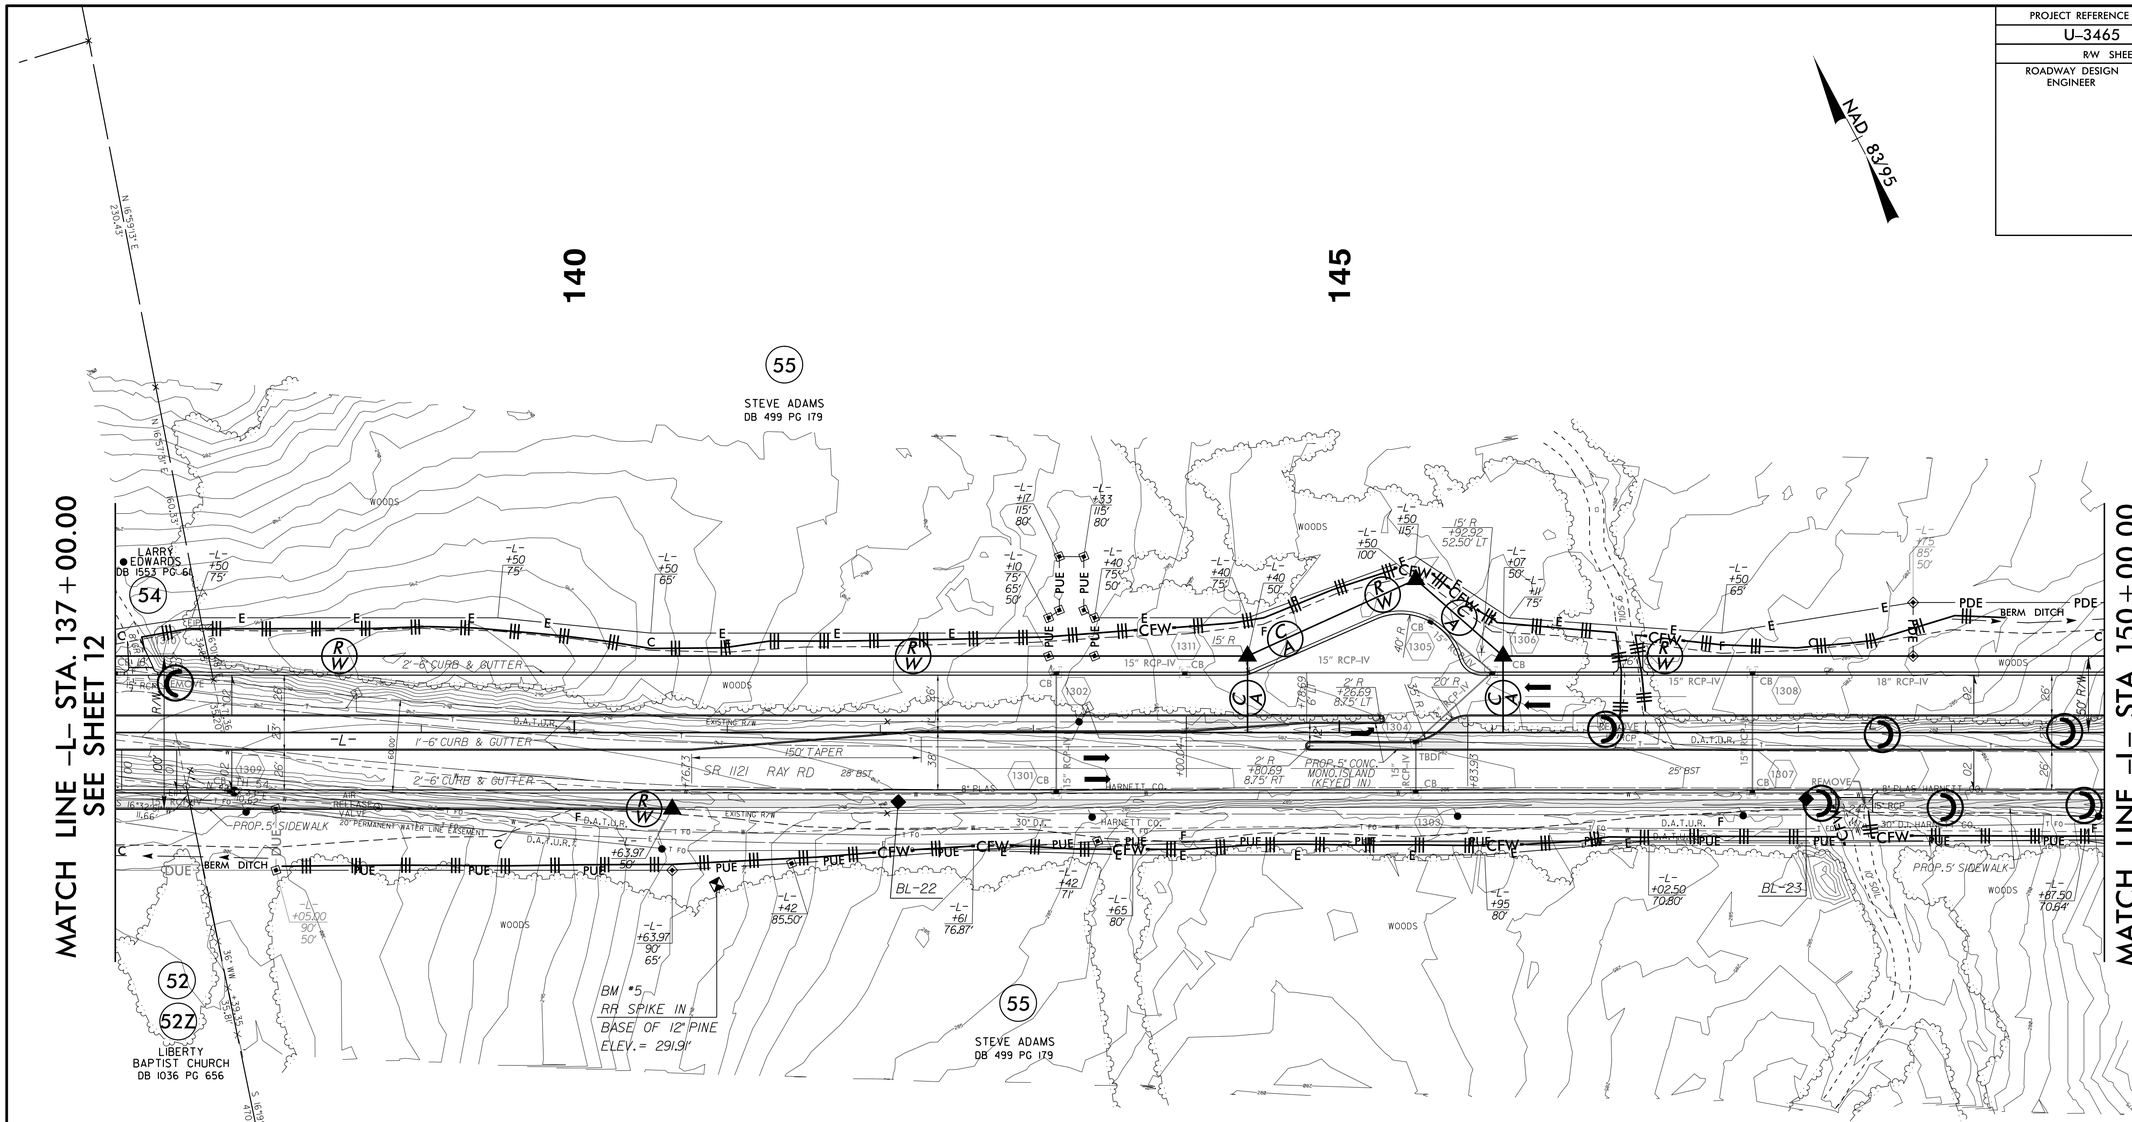

CLEARING AND GRUBBING
EROSION CONTROL FOR
CONSTRUCTION SHEET 13

NOTE:
PLACE TEMPORARY ROCK SEDIMENT DAMS TYPE – B AND TEMPORARY ROCK SILT CHECKS TYPE – A AT DRAINAGE OUTLETS.

05-AUG-2014 14:40
R:\Environmental\Design\3465_EC_psh13.dgn
accepted 31 REVIS 7416