PROJECT REFERENCE NO.	SHEET NO.
U-3465	EC-20/CONST.20
R/W SHEET NO.	
ROADWAY DESIGN ENGINEER	HYDRAULICS ENGINEER

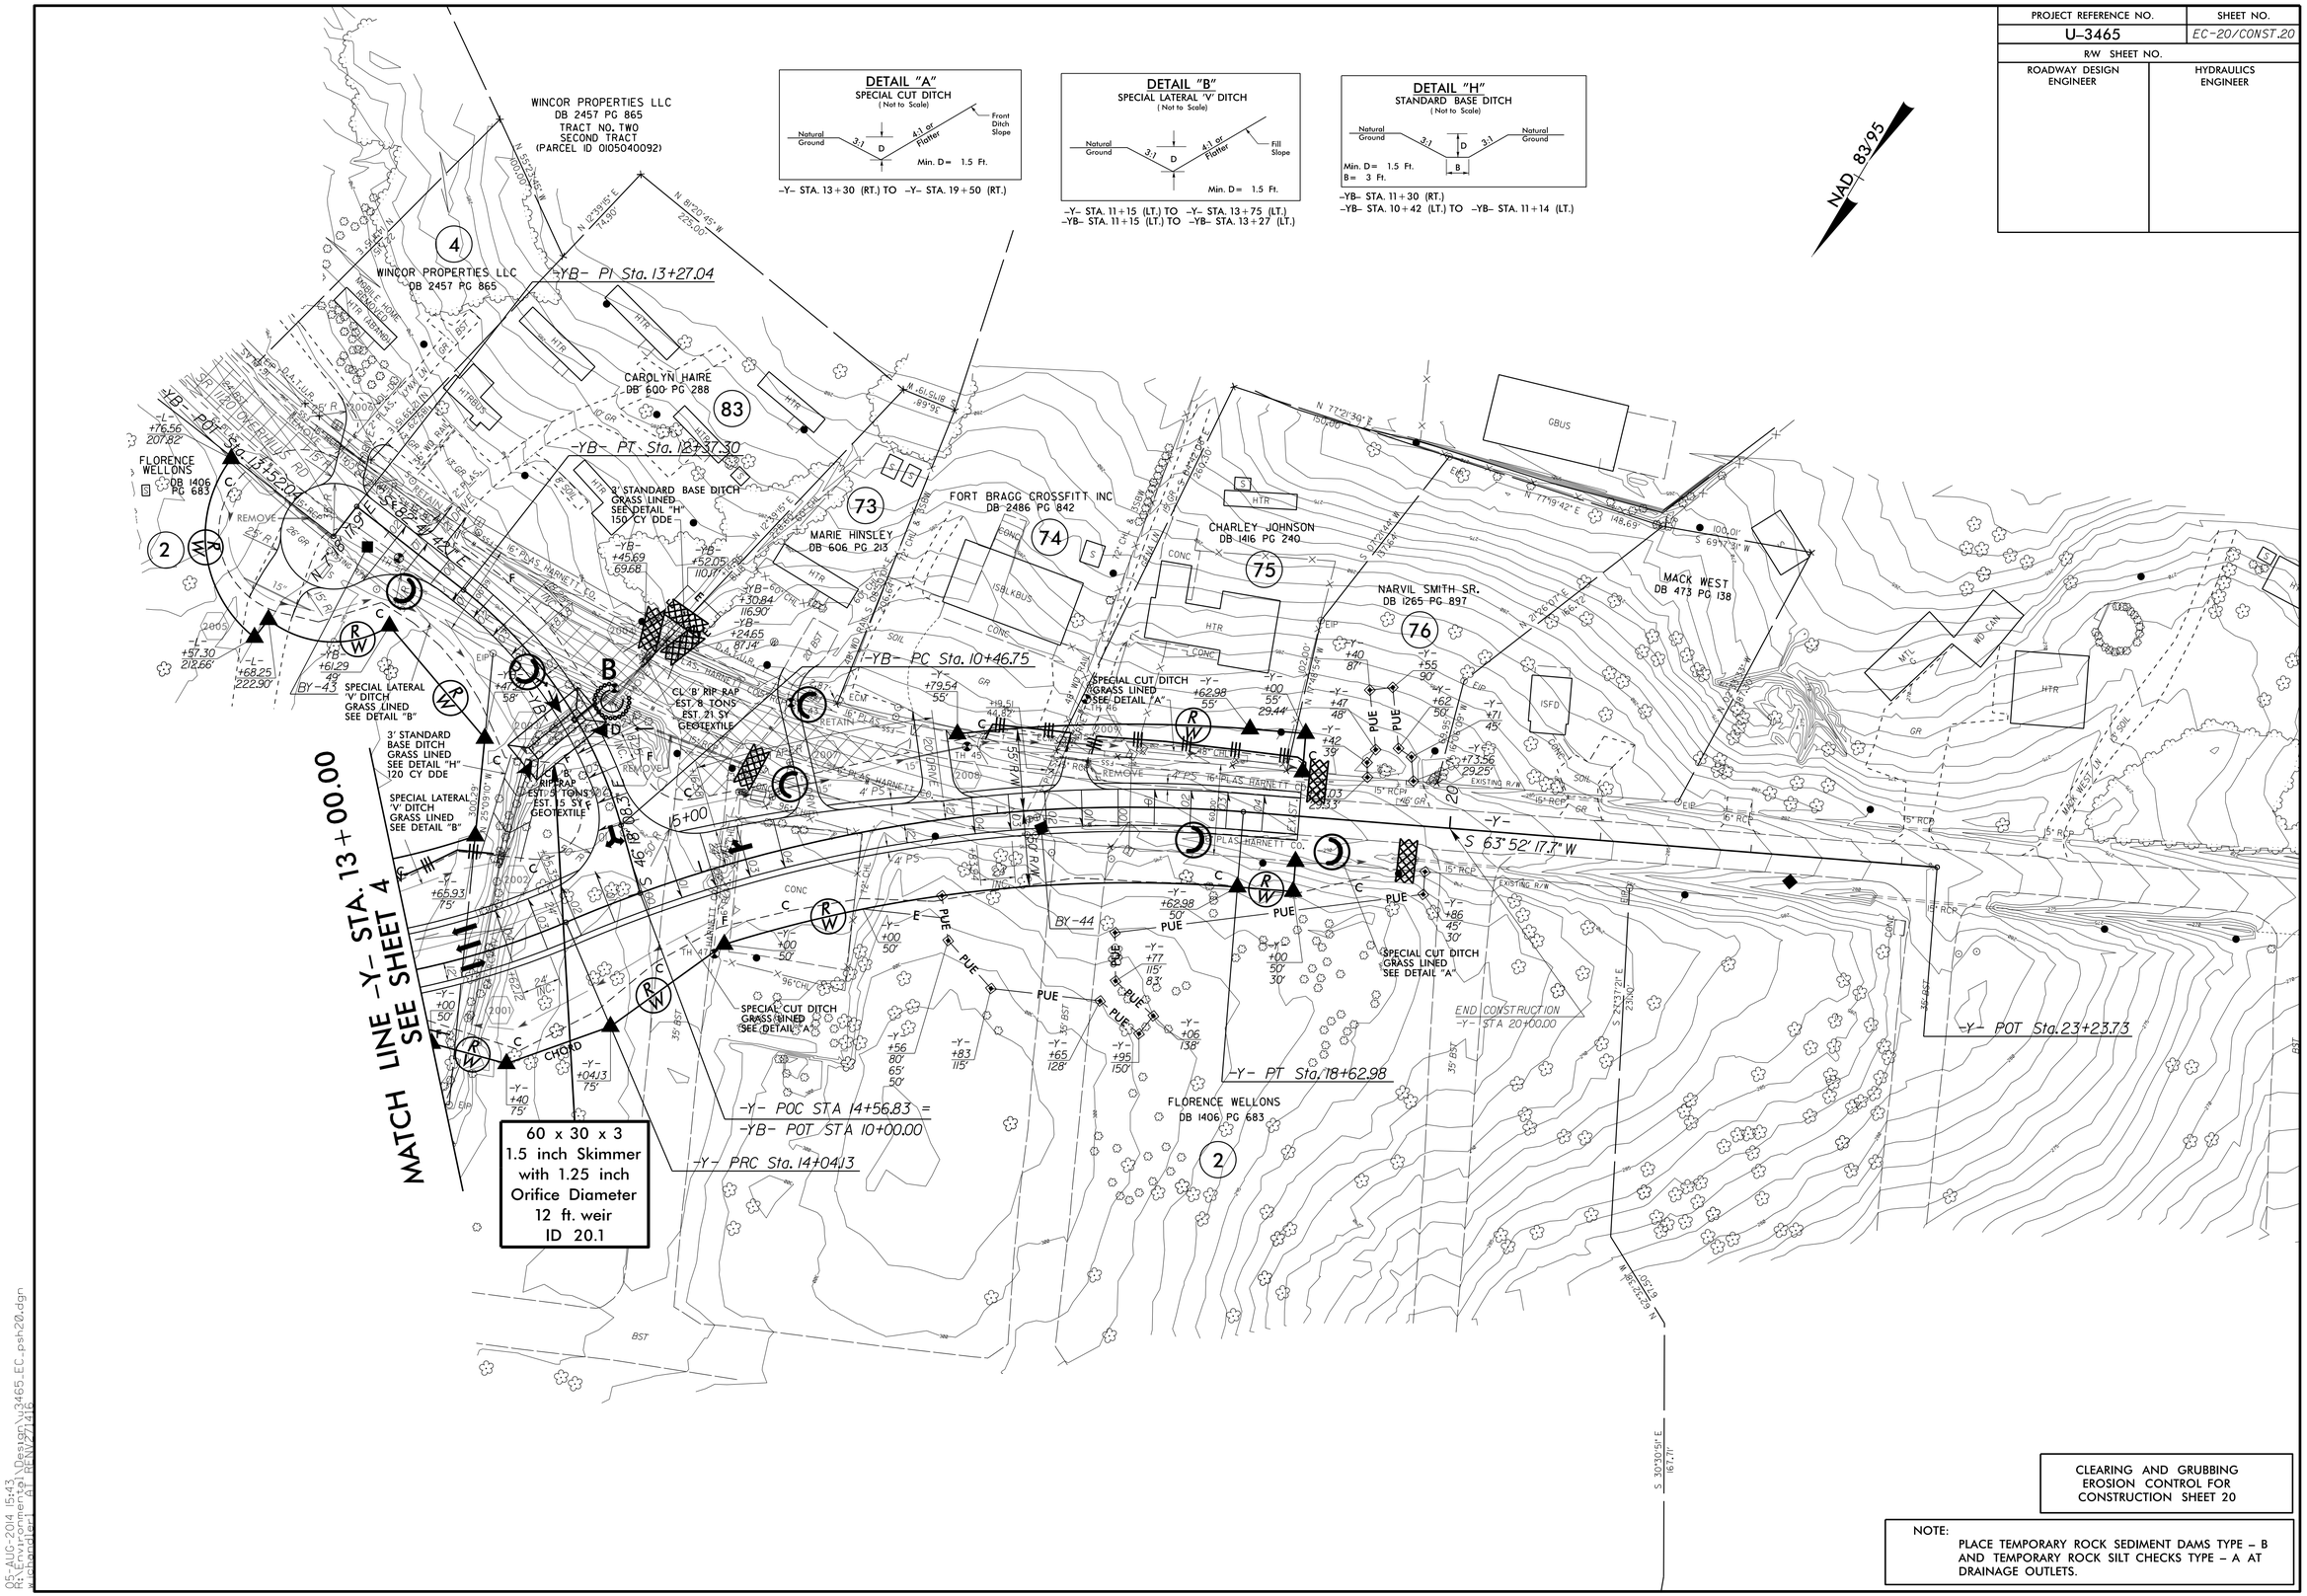

CLEARING AND GRUBBING
EROSION CONTROL FOR
CONSTRUCTION SHEET 20

NOTE:
PLACE TEMPORARY ROCK SEDIMENT DAMS TYPE – B AND TEMPORARY ROCK SILT CHECKS TYPE – A AT DRAINAGE OUTLETS.

05-AUG-2014 15:43
H:\Environmental\Design\3465_EC_psh20.dgn
Micropilot AI REV(7.1.16)