PROJECT REFERENCE NO.	SHEET NO.
U-3465	EC-17/CONST.J7
R/W SHEET NO.	
ROADWAY DESIGN ENGINEER	HYDRAULICS ENGINEER

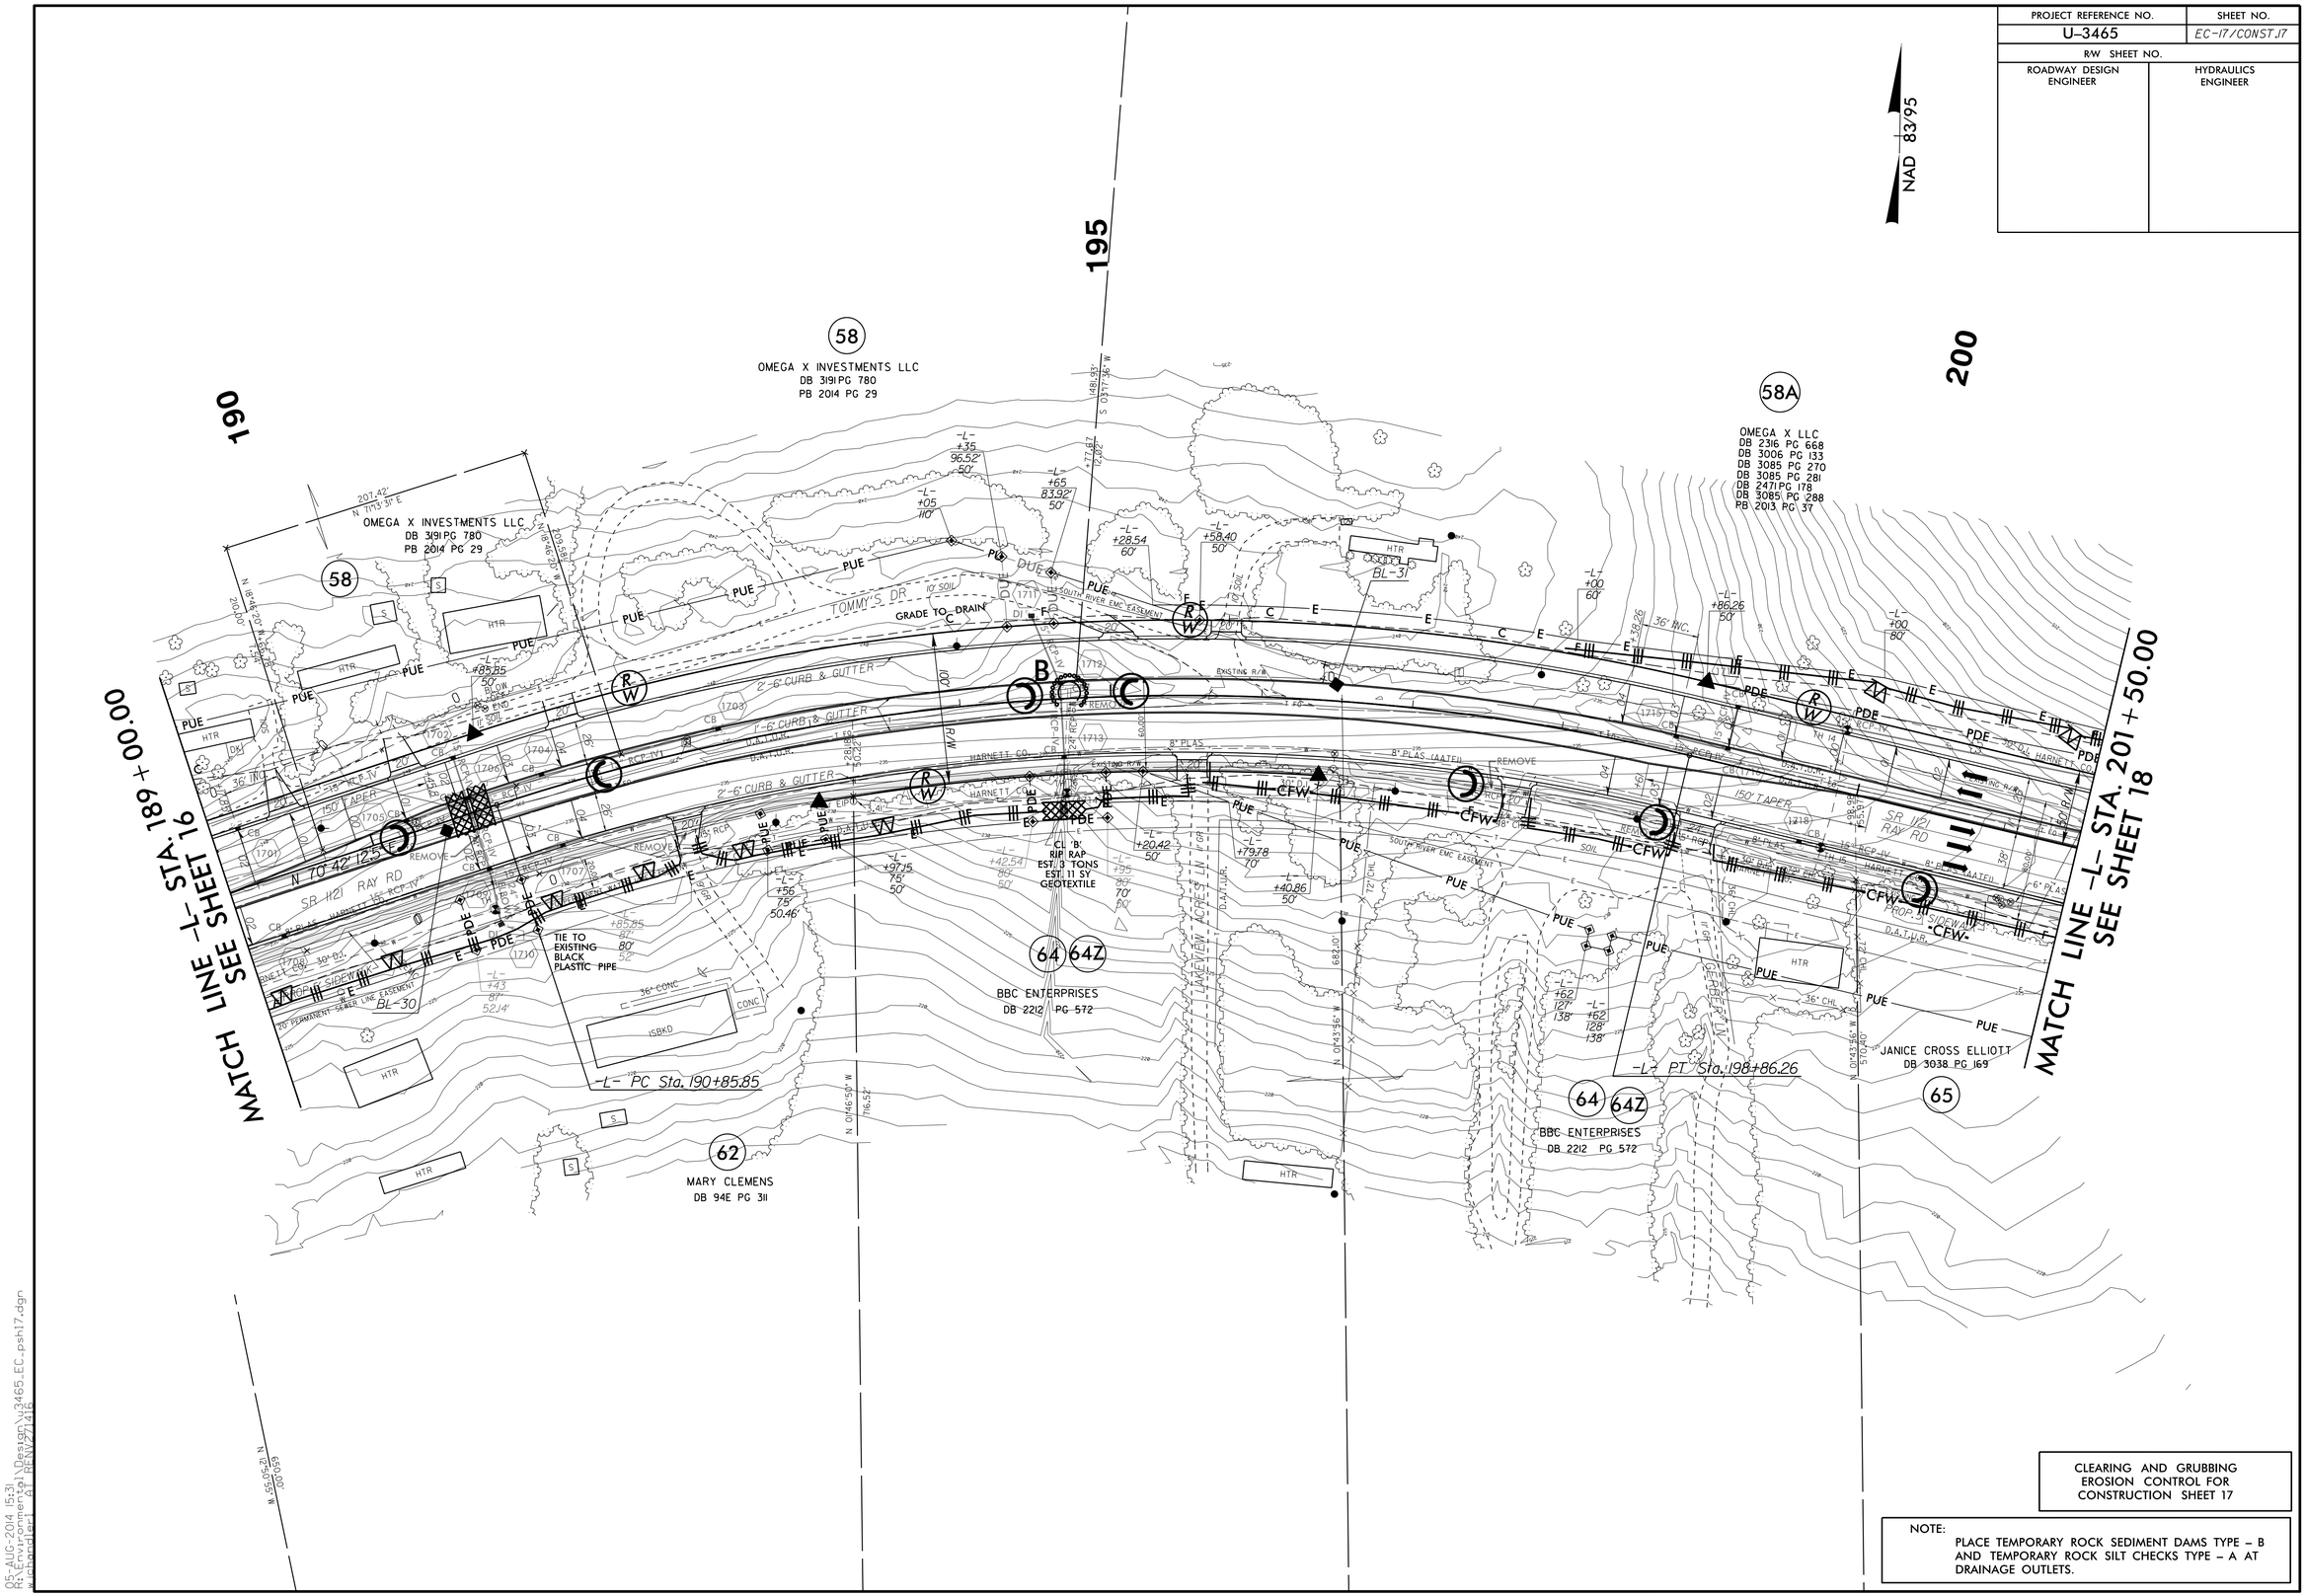

05-AUG-2014 15:31
R:\Environmental\Design\3465_EC_psh17.dgn
mcpowell at REWZ7416