PROJECT REFERENCE NO.	SHEET NO.
U-3465	EC-19/CONST.J9
R/W SHEET NO.	
ROADWAY DESIGN ENGINEER	HYDRAULICS ENGINEER

NAD 83/95

END TIP PROJECT U-3465

-L- POT STA 221+90.59 =
-Y9- POT STA 24+12.05

NOTE:
PLACE TEMPORARY ROCK SEDIMENT DAMS TYPE – B AND TEMPORARY ROCK SILT CHECKS TYPE – A AT DRAINAGE OUTLETS.

CLEARING AND GRUBBING
EROSION CONTROL FOR
CONSTRUCTION SHEET 19

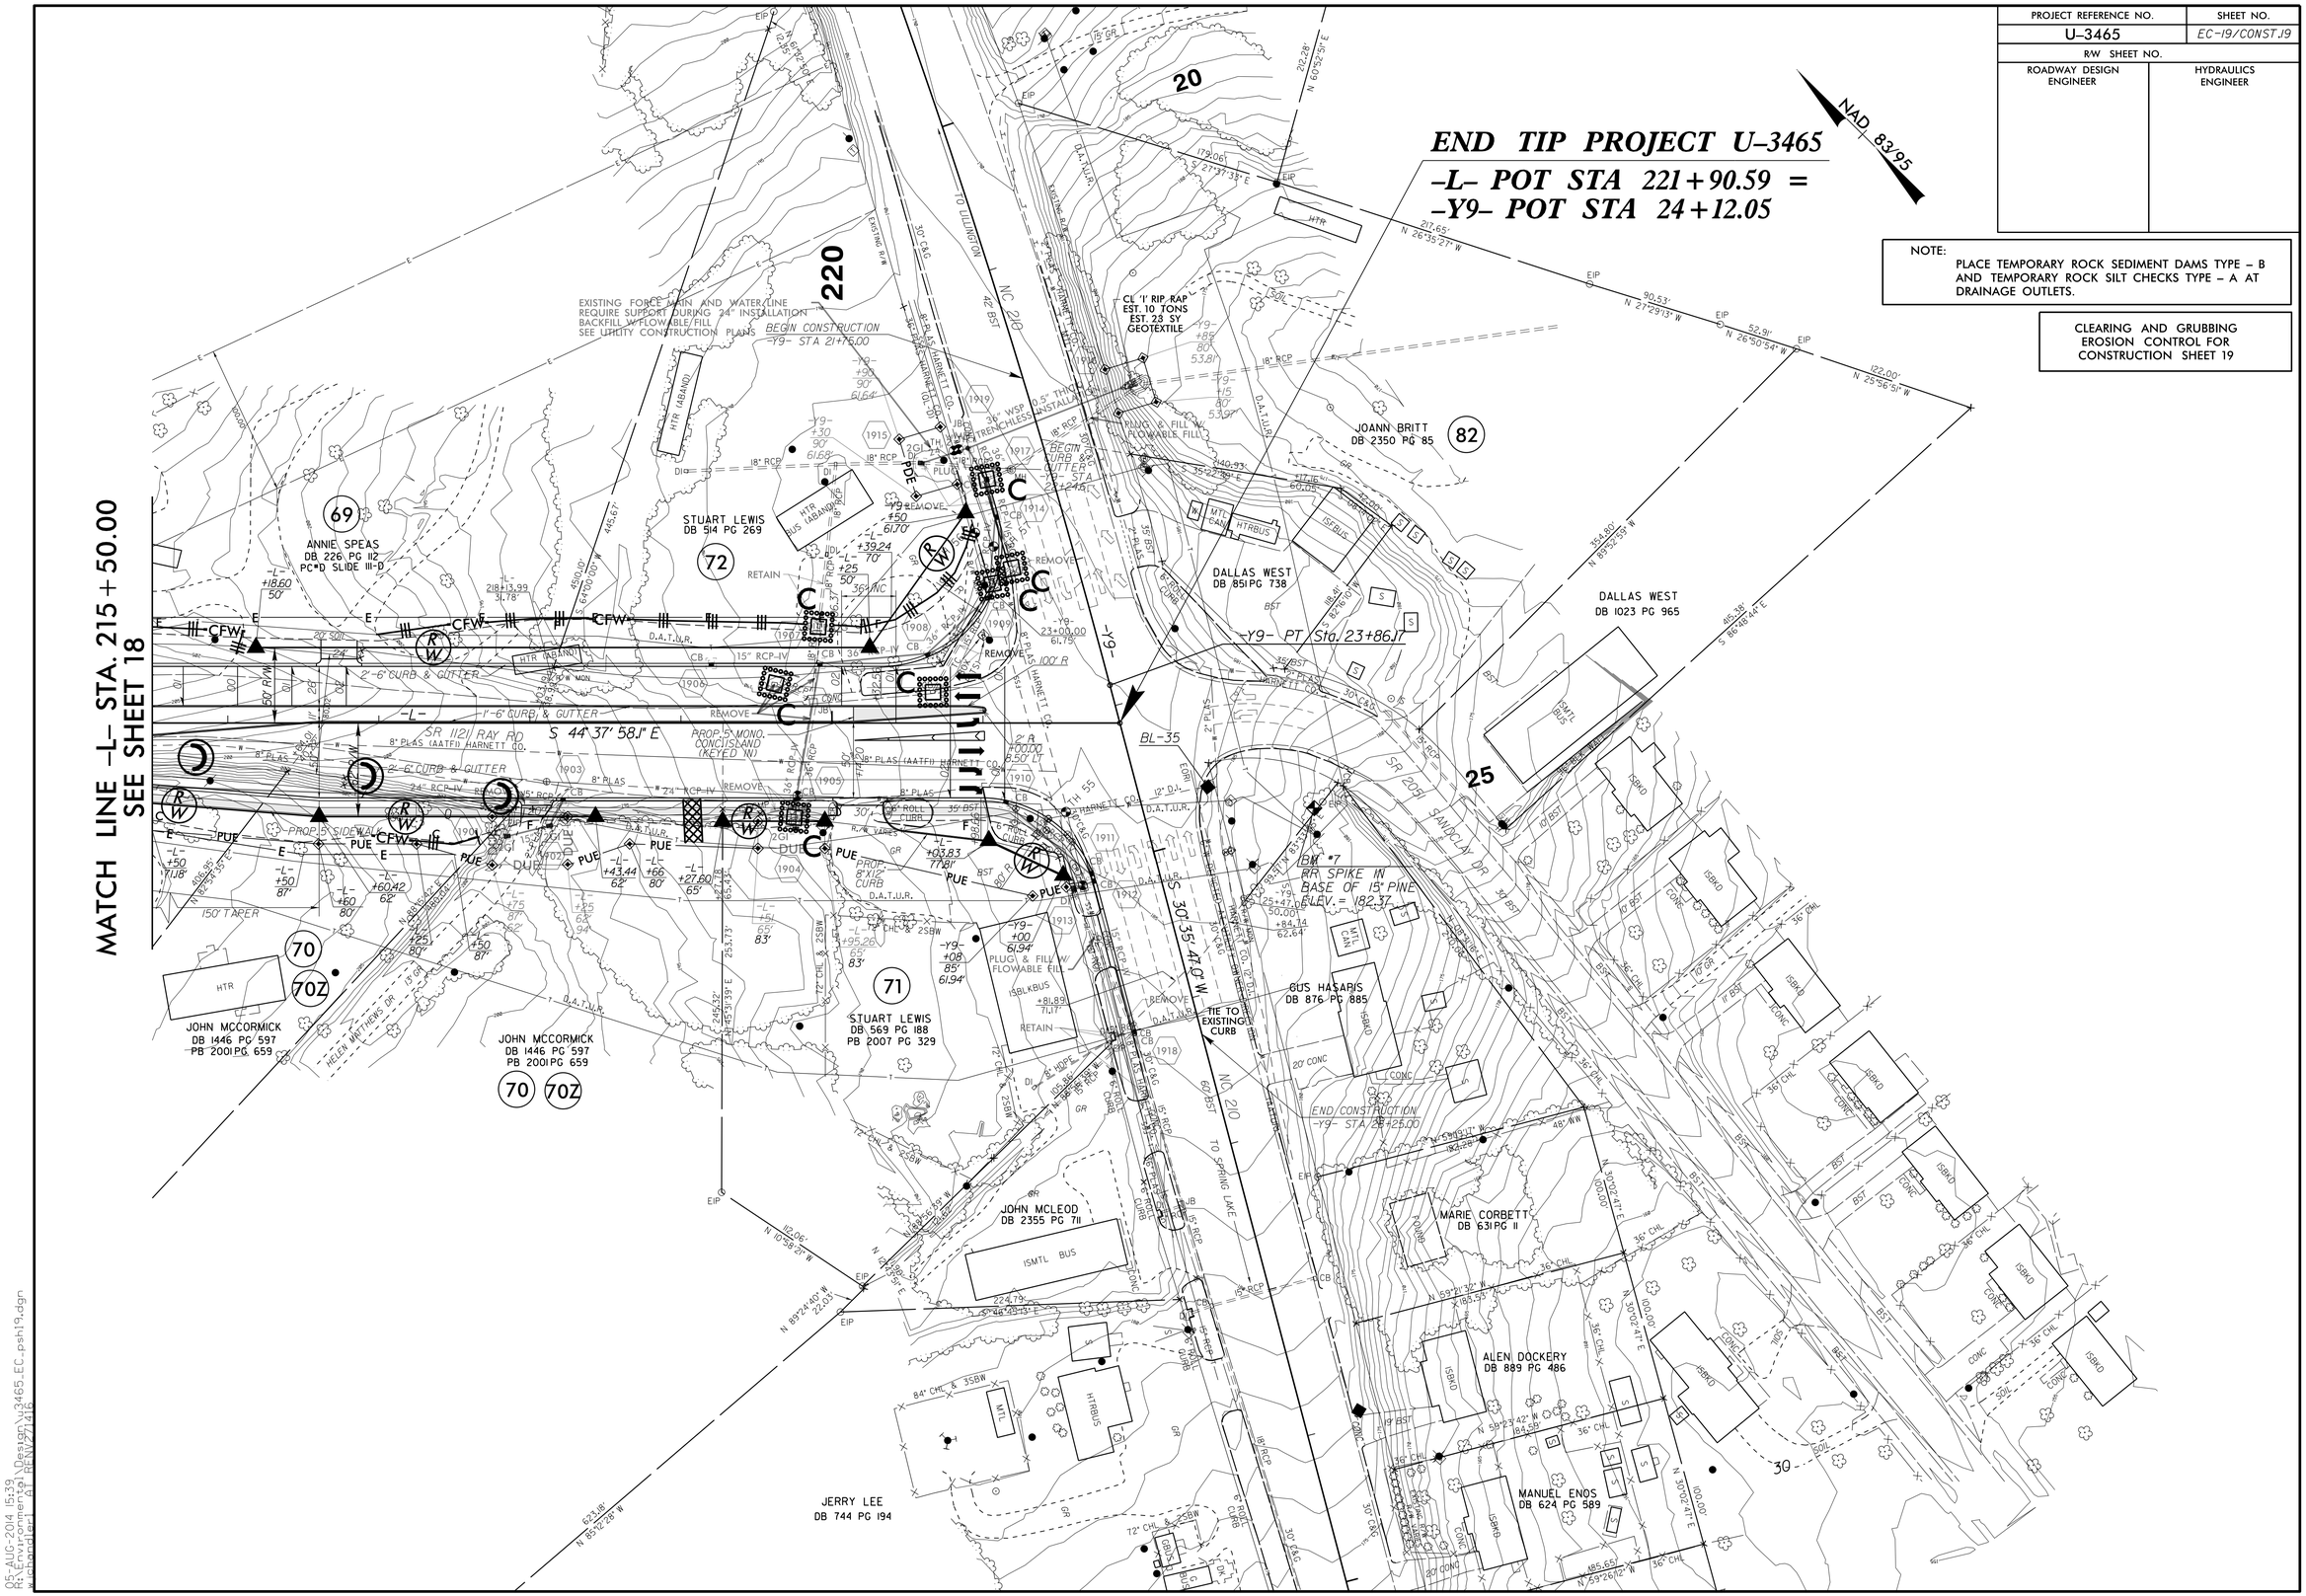

05-AUG-2014 15:39
R:\Environmental\Design\3465_EC_psh19.dgn
Computed: 31 REVIEW/416