PROJECT REFERENCE NO.	SHEET NO.
U-3465	EC-18/CONST.18
R/W SHEET NO.	
ROADWAY DESIGN ENGINEER	HYDRAULICS ENGINEER

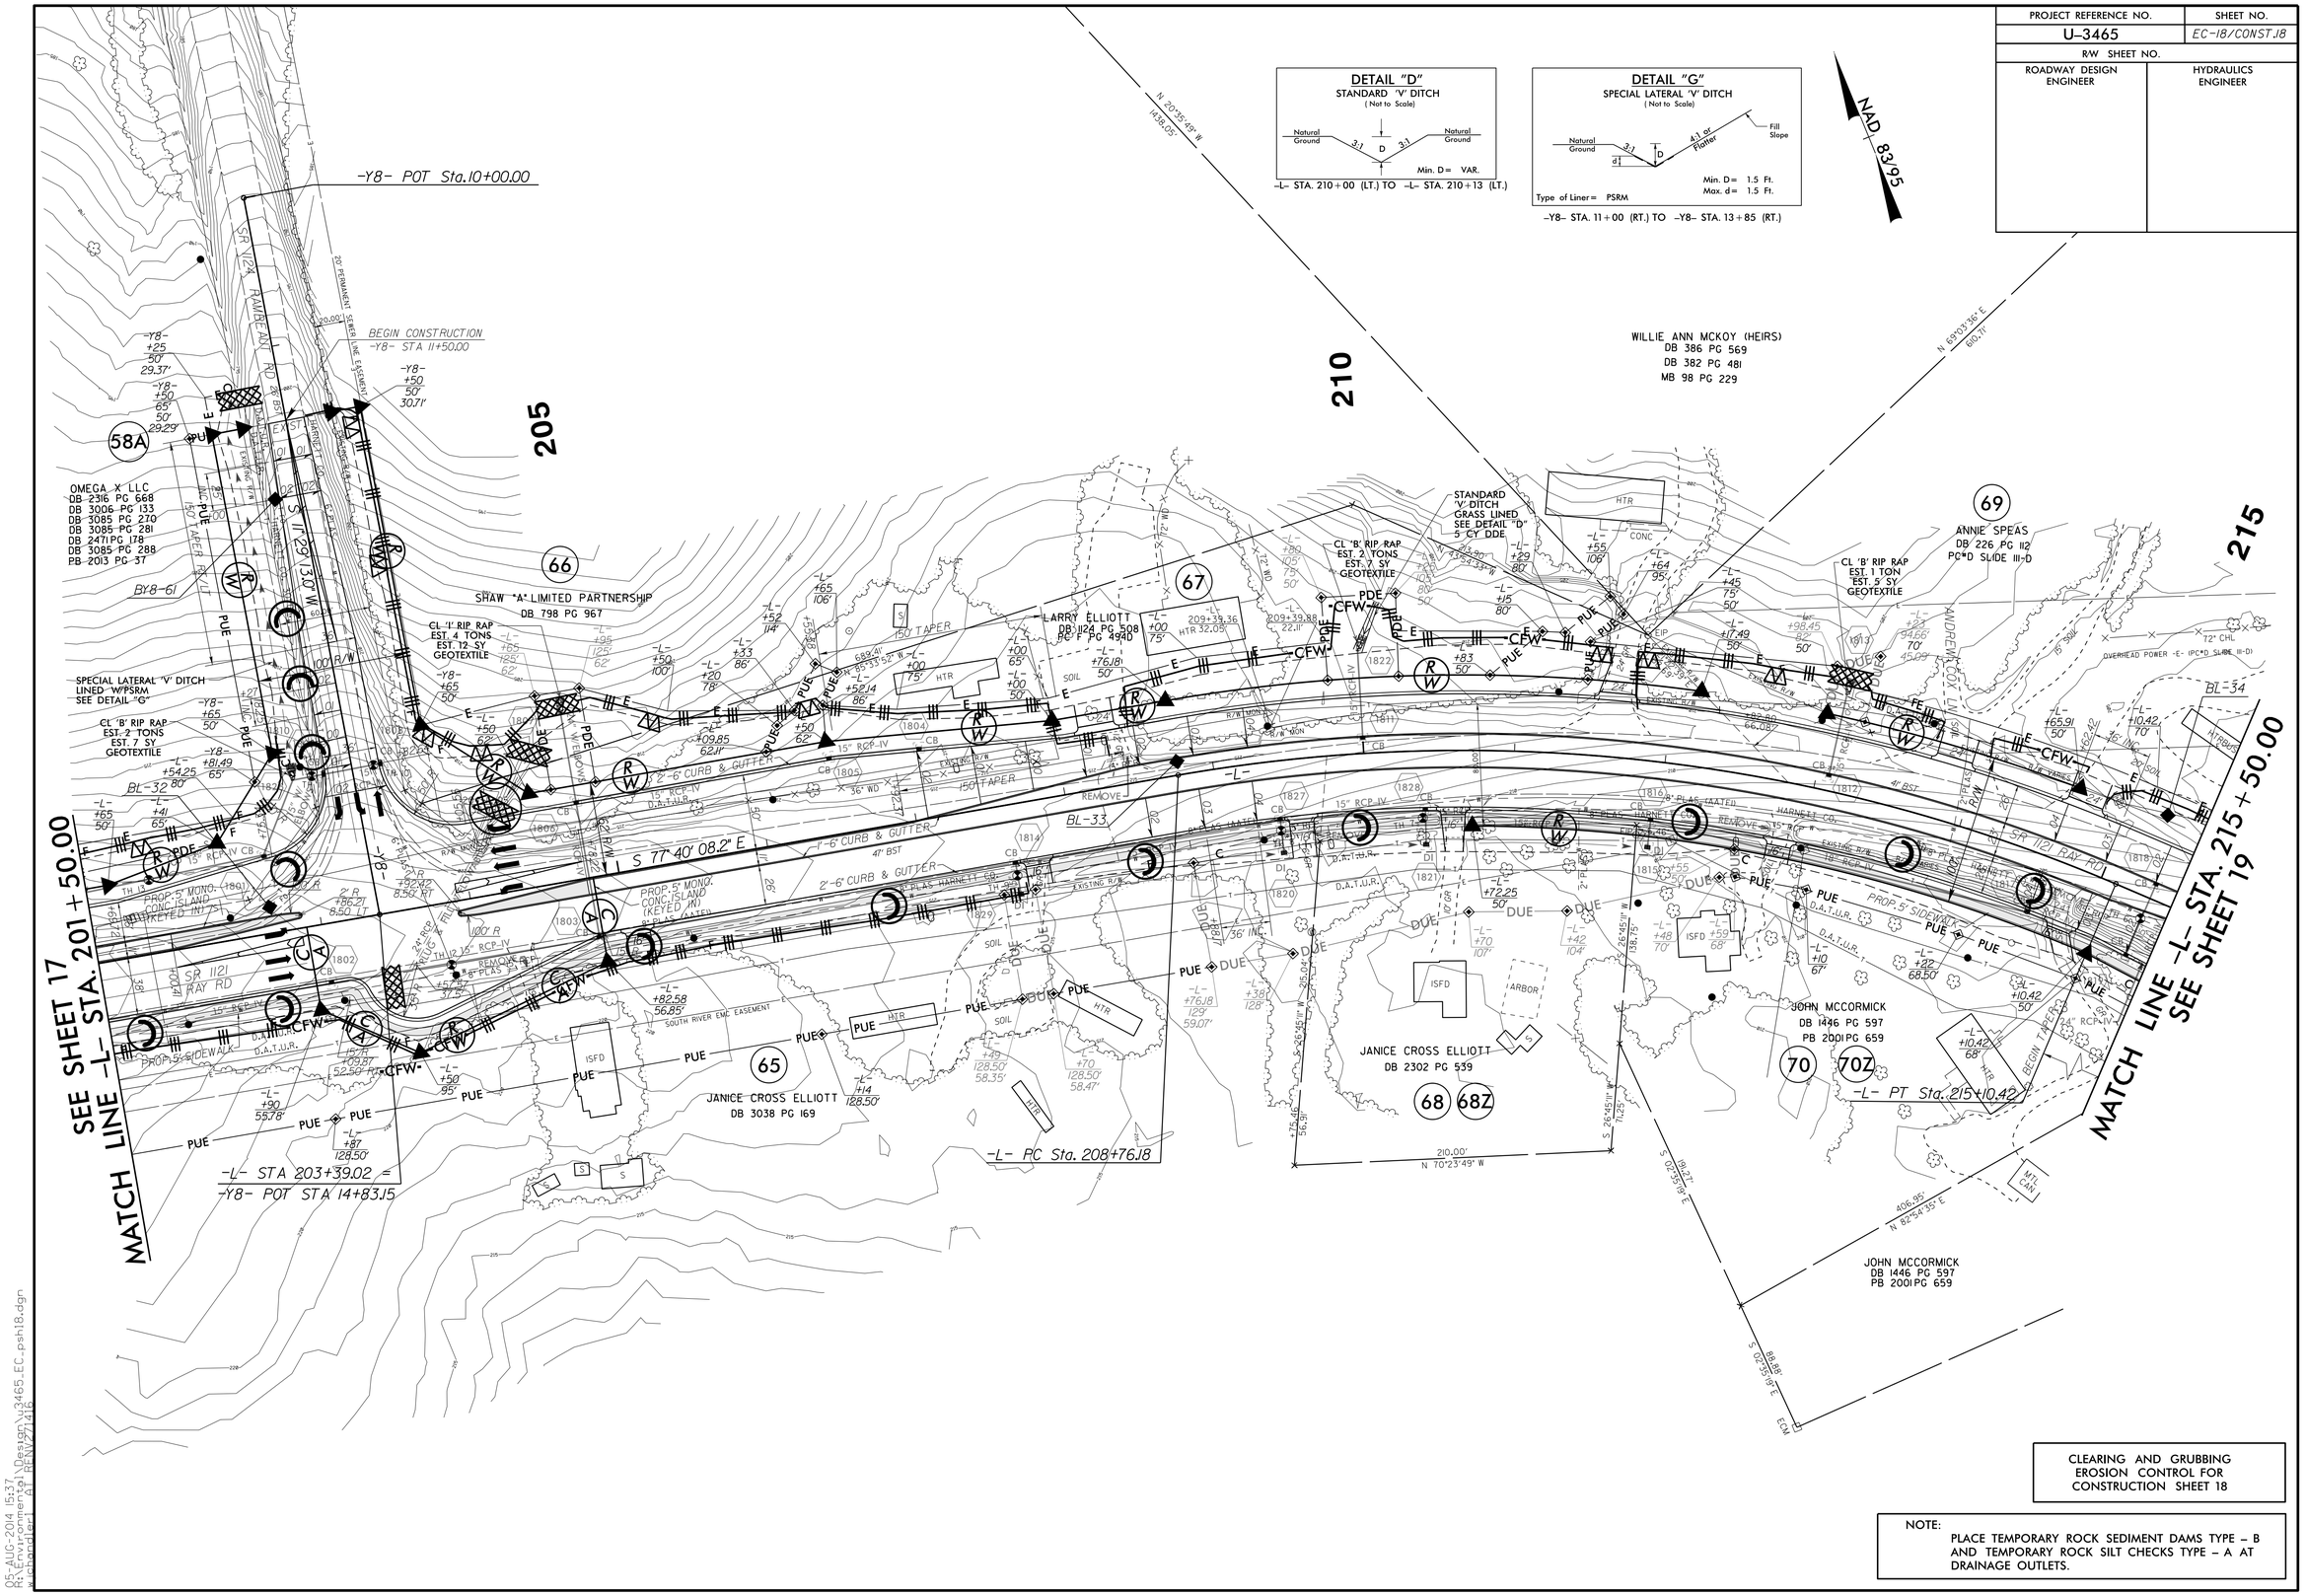

CLEARING AND GRUBBING
EROSION CONTROL FOR
CONSTRUCTION SHEET 18

NOTE:
PLACE TEMPORARY ROCK SEDIMENT DAMS TYPE – B AND TEMPORARY ROCK SILT CHECKS TYPE – A AT DRAINAGE OUTLETS.

05-AUG-2014 15:37
R:\Environmental\Design\3465_EC_psh18.dgn
$$$$USERNAME$$$$