PROJECT REFERENCE NO.	SHEET NO.
U-3465	EC-22/CONST.04
R/W SHEET NO.	
ROADWAY DESIGN ENGINEER	HYDRAULICS ENGINEER

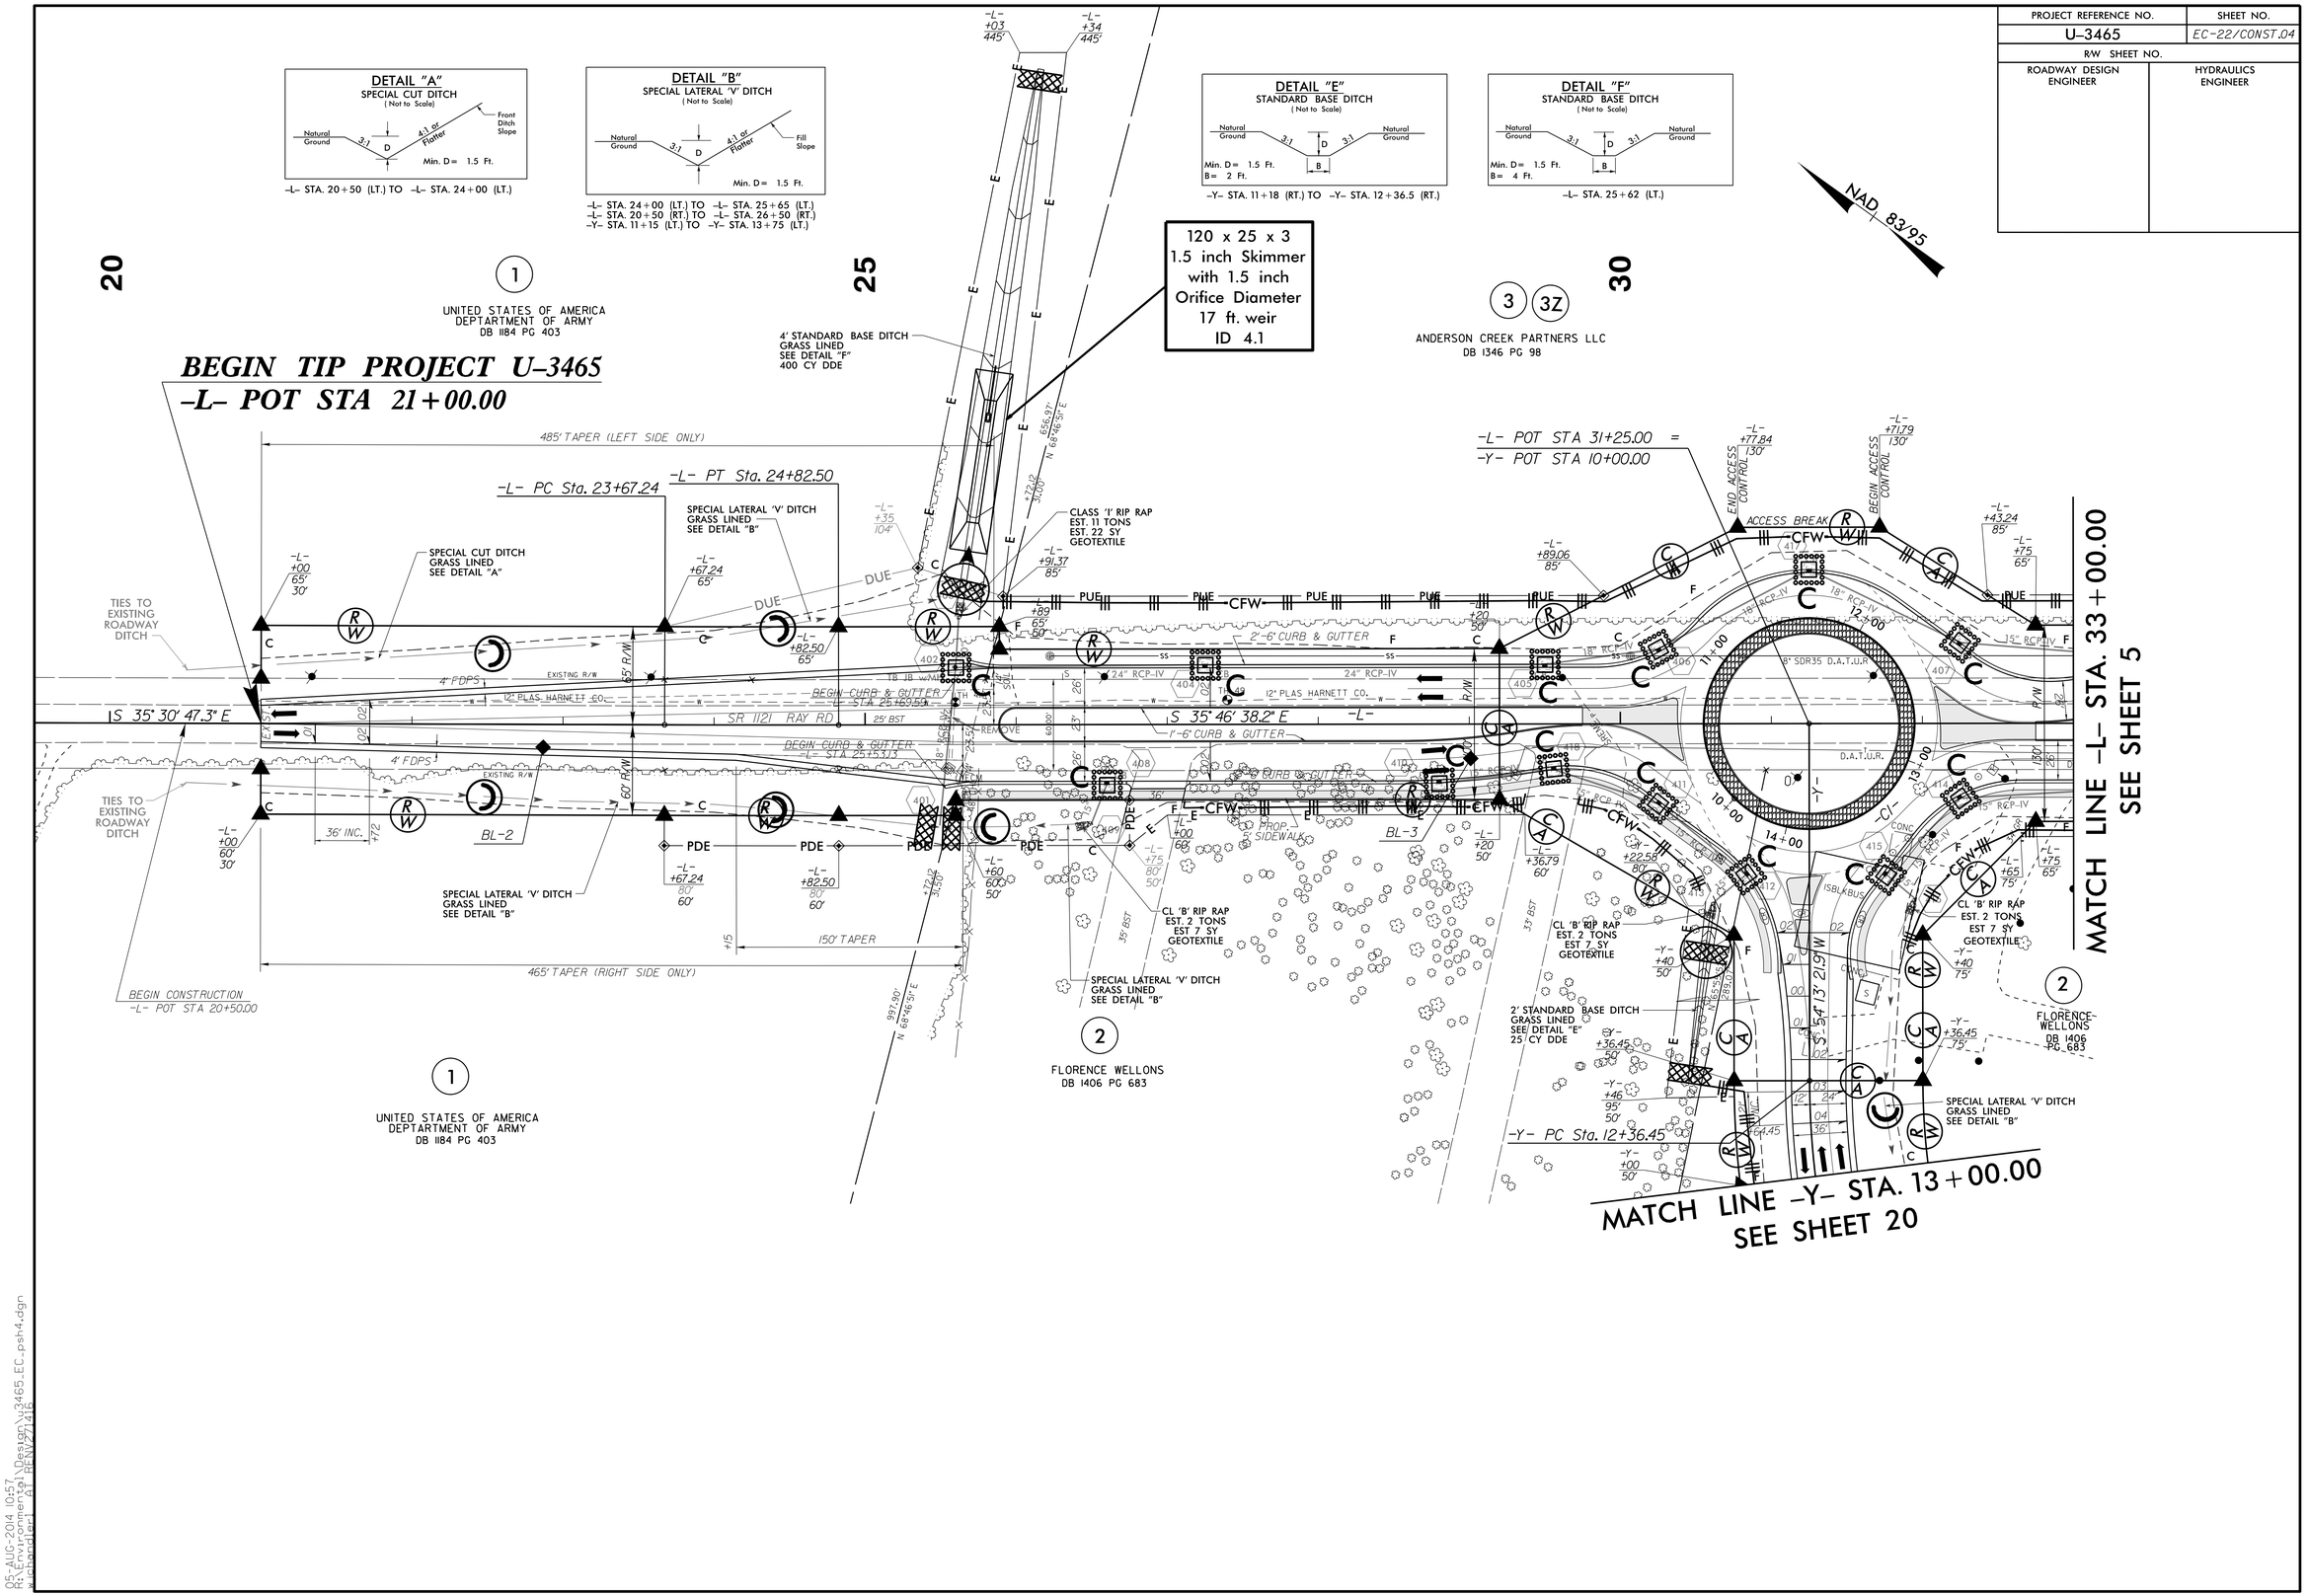

05-AUG-2014 10:57
R:\Environmental\Design\3465_EC_psh4.dgn
Accepted at REVIZ7 416