PROJECT REFERENCE NO.	SHEET NO.
U-3465	EC-38/CONST.20
R/W SHEET NO.	
ROADWAY DESIGN ENGINEER	HYDRAULICS ENGINEER

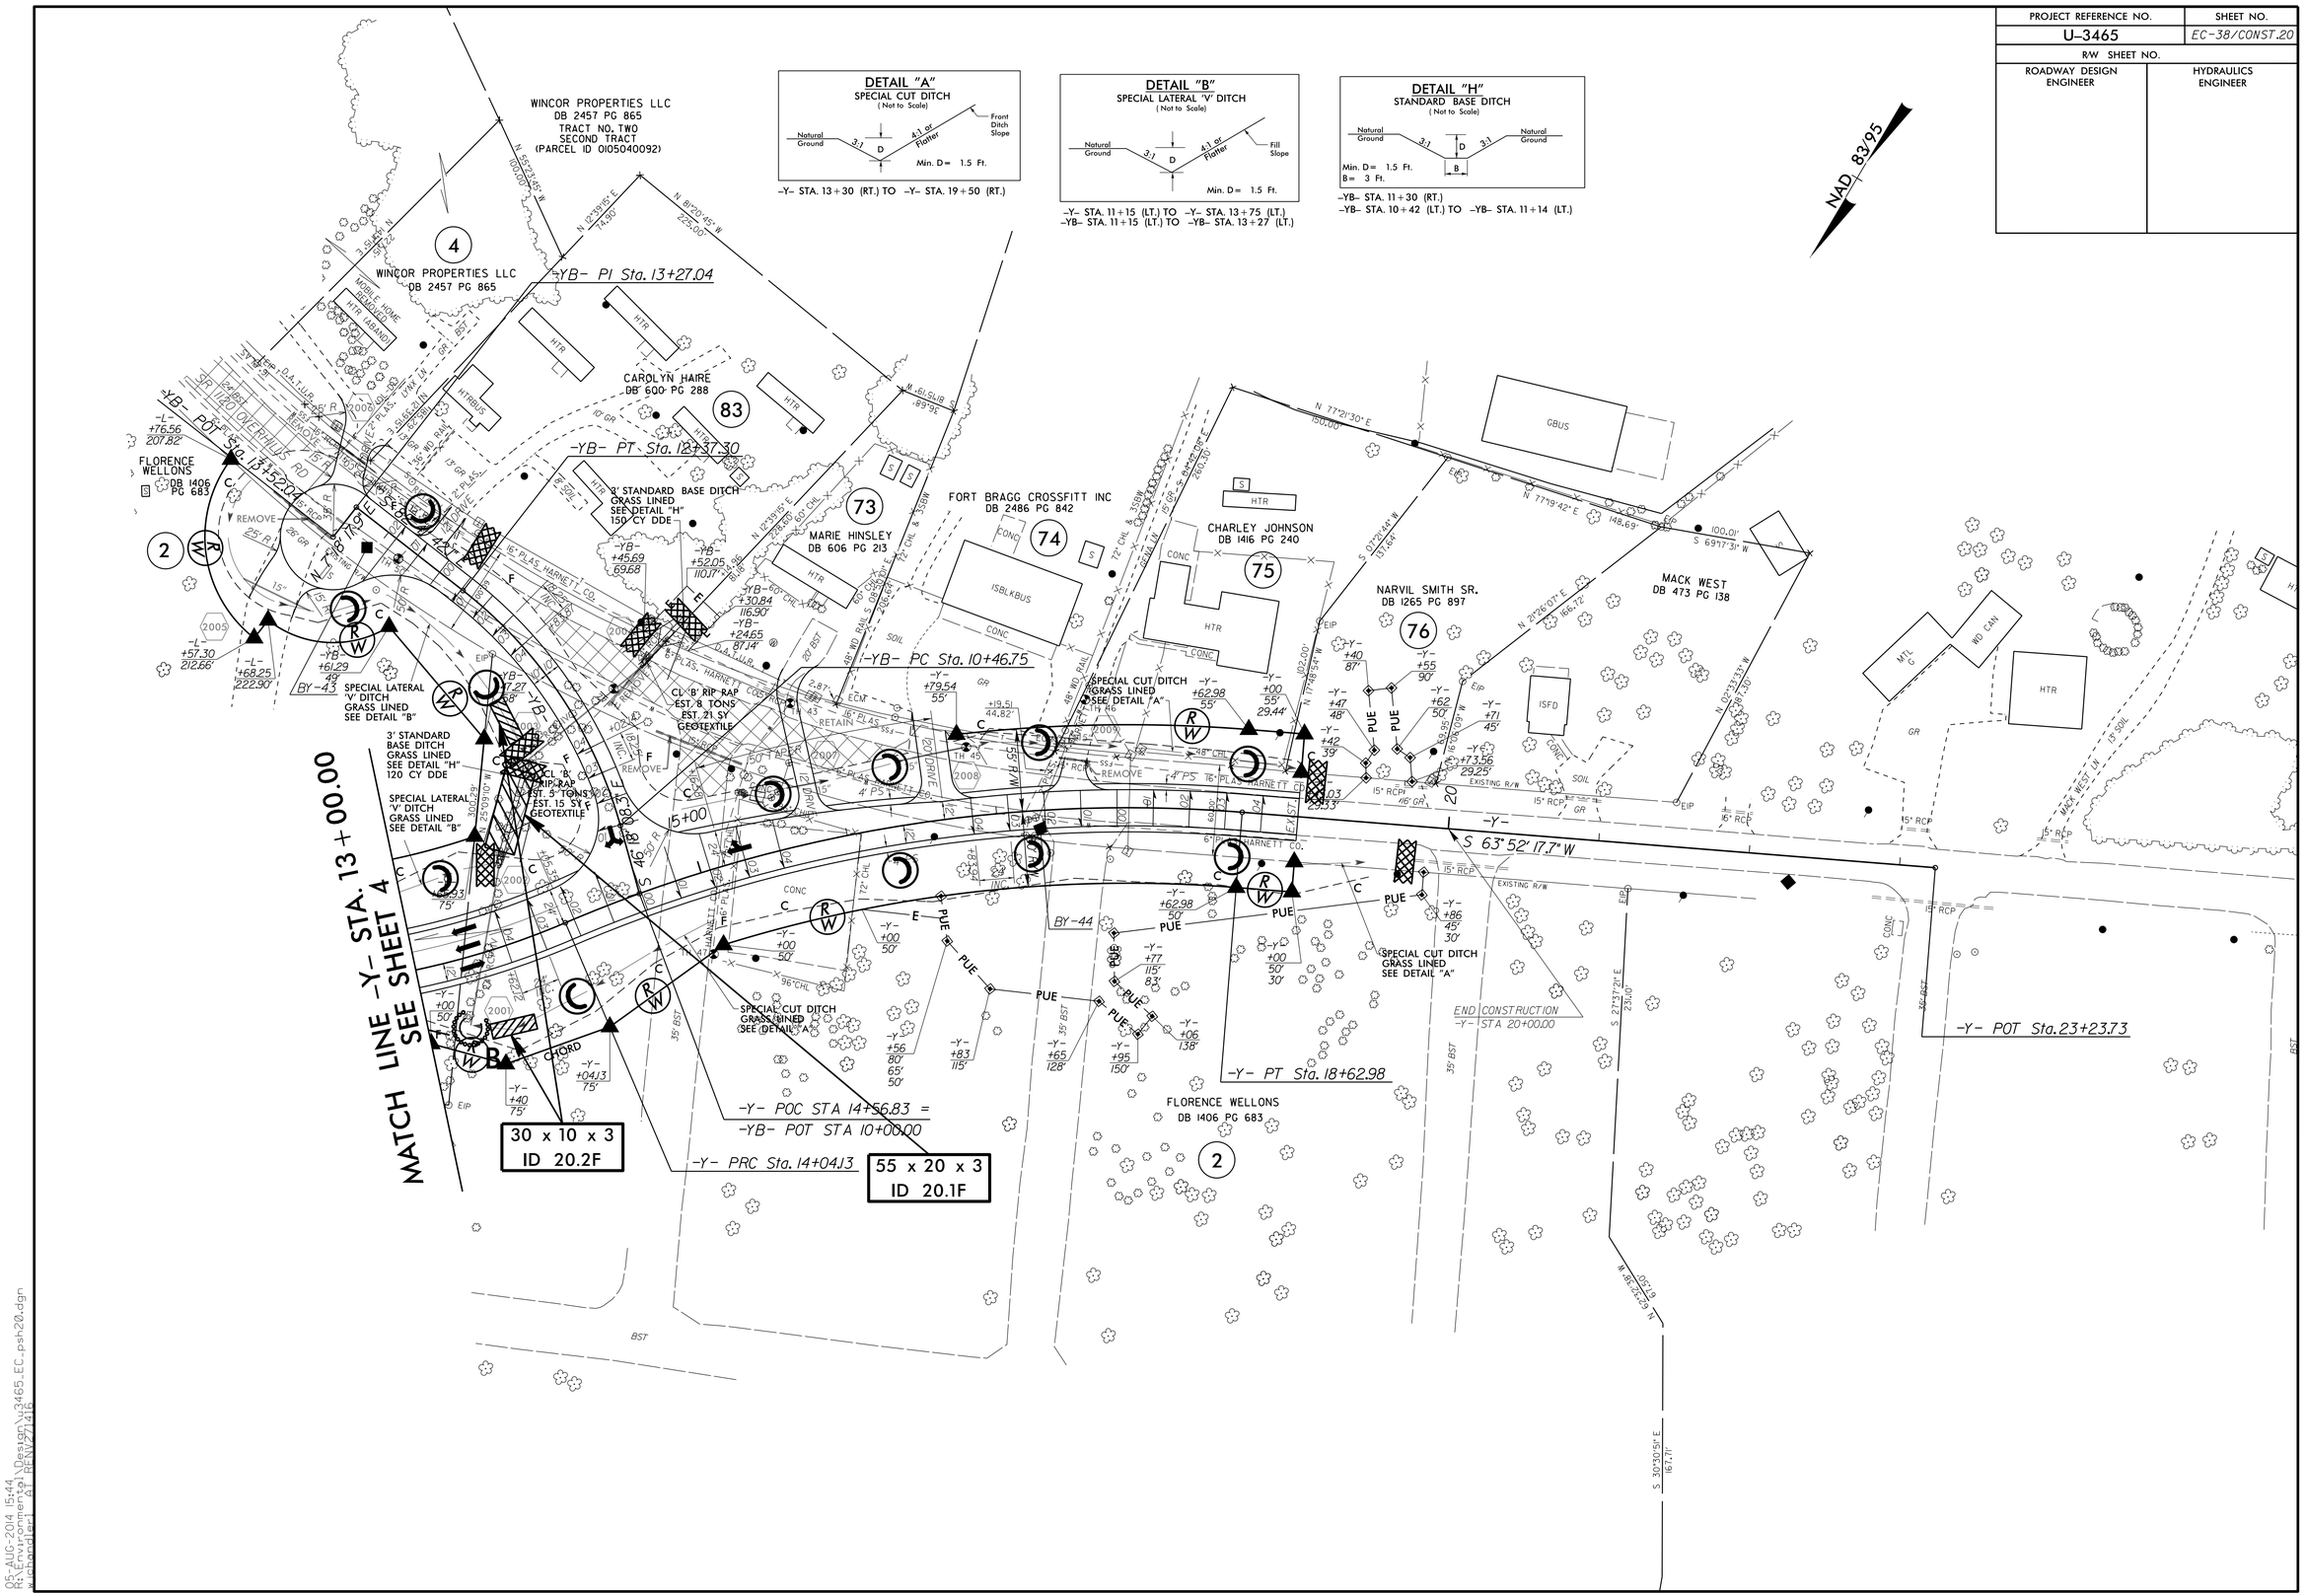

05-AUG-2014 15:44
R:\Environmental\Design\3465_EC_psh20.dgn
User:ejoyner
Updated: 01 REVIEW/4/16