PROJECT REFERENCE NO.	SHEET NO.
U-3465	EC-29/CONST.JI
R/W SHEET NO.	
ROADWAY DESIGN ENGINEER	HYDRAULICS ENGINEER

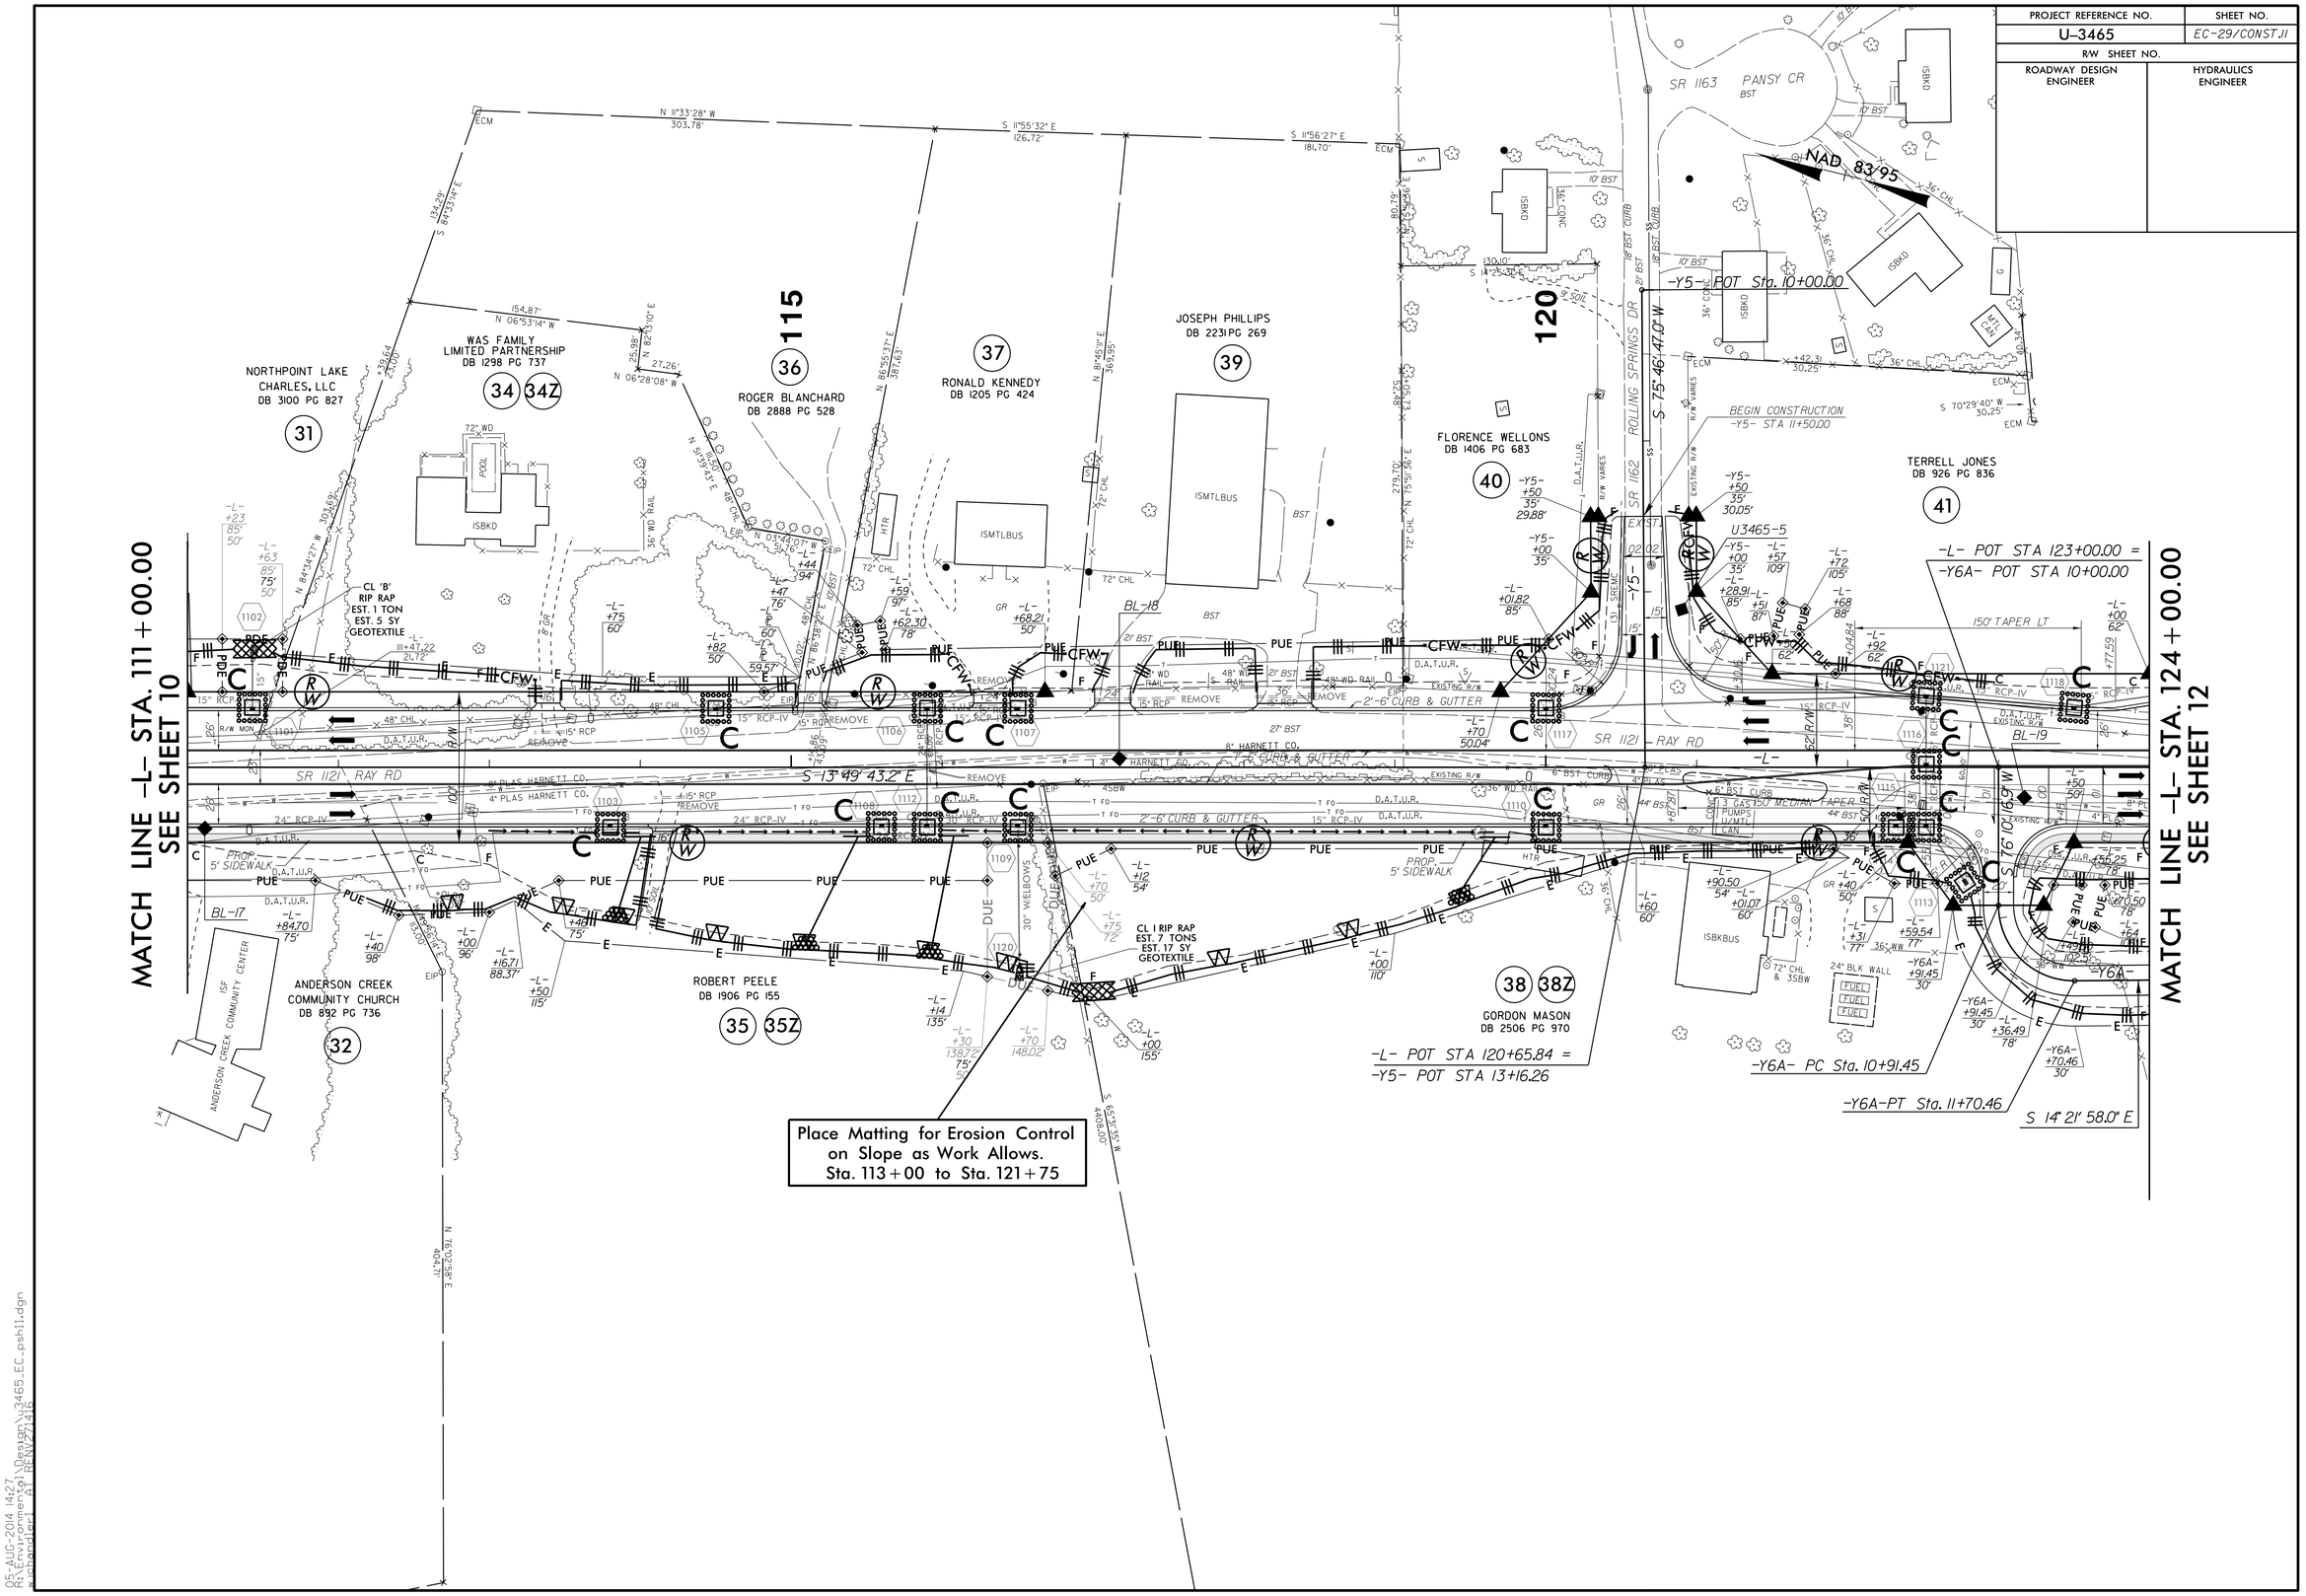

05-AUG-2014 14:27
H:\Environment\Old\Design\U3465_EC_psh11.dgn
H:\Computer\01 RENZ\1416