PROJECT REFERENCE NO.	SHEET NO.
U-3465	EC-36/CONST.18
R/W SHEET NO.	
ROADWAY DESIGN ENGINEER	HYDRAULICS ENGINEER

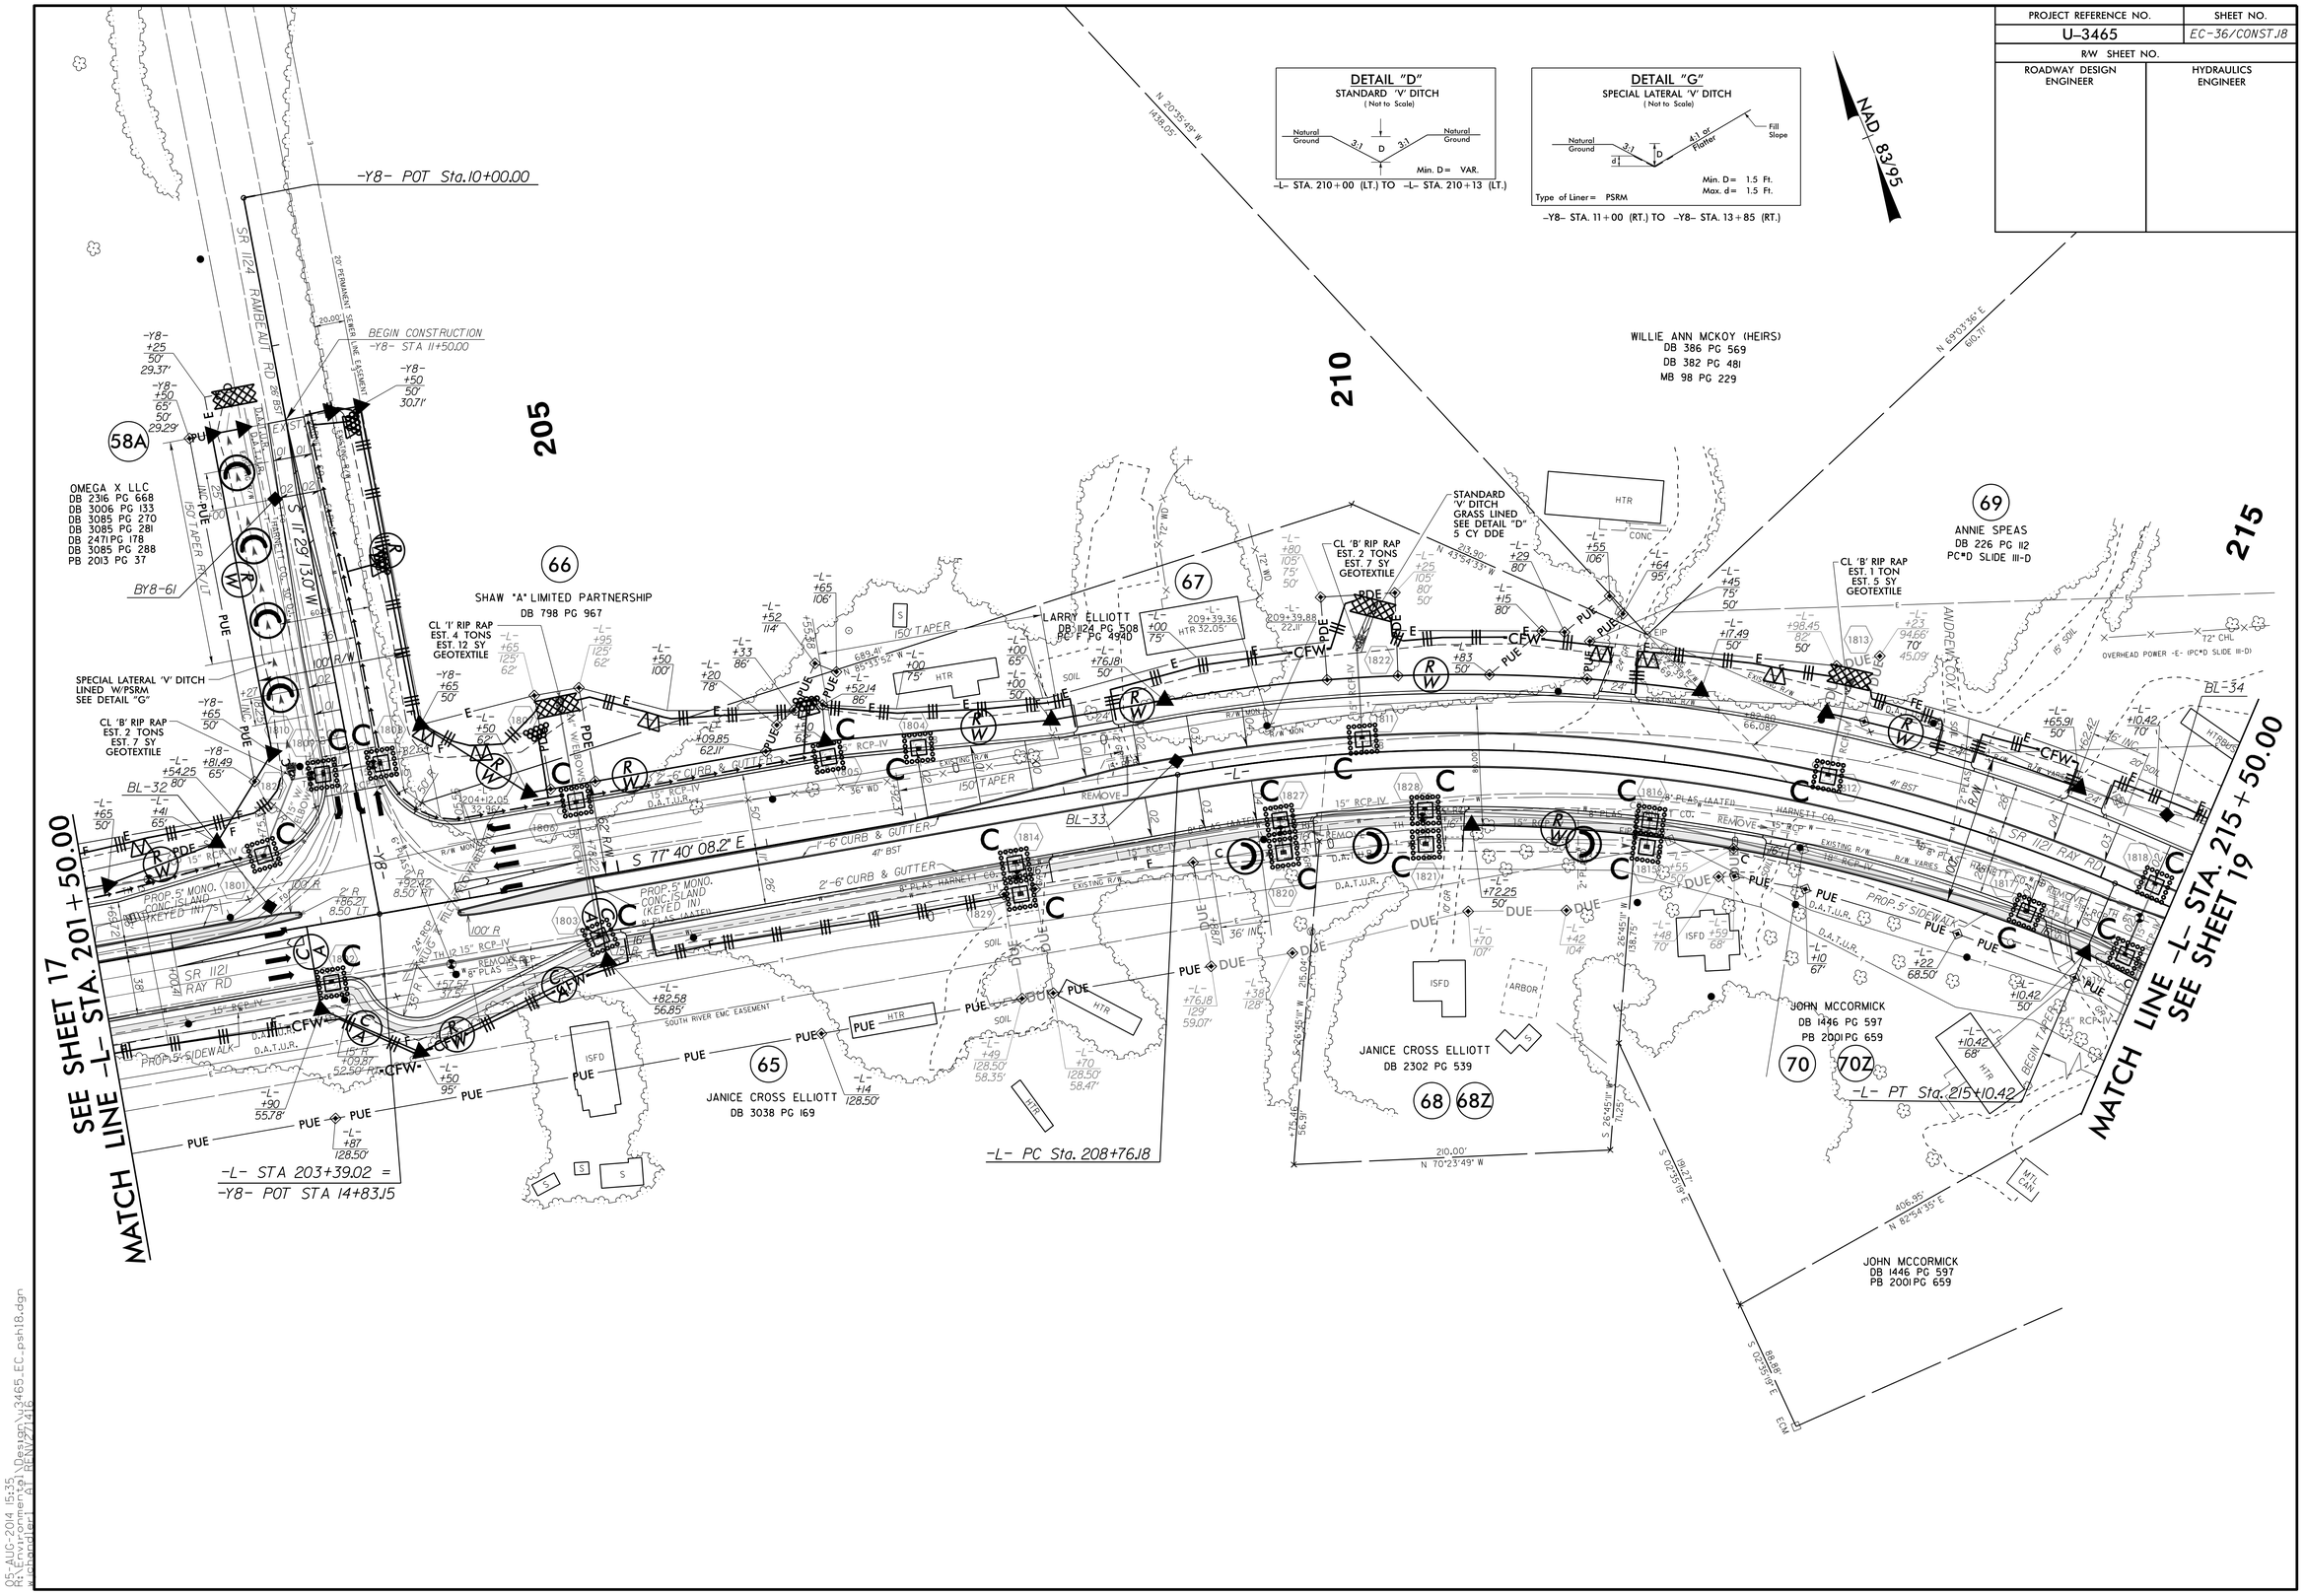

05-AUG-2014 15:35
R:\Environmental\Design\3465_EC_psh18.dgn
c:\bentley\ATLAS\ATLAS.dgn