PROJECT REFERENCE NO.	SHEET NO.
U-3465	EC-10/CONSTJO
R/W SHEET NO.	
ROADWAY DESIGN ENGINEER	HYDRAULICS ENGINEER

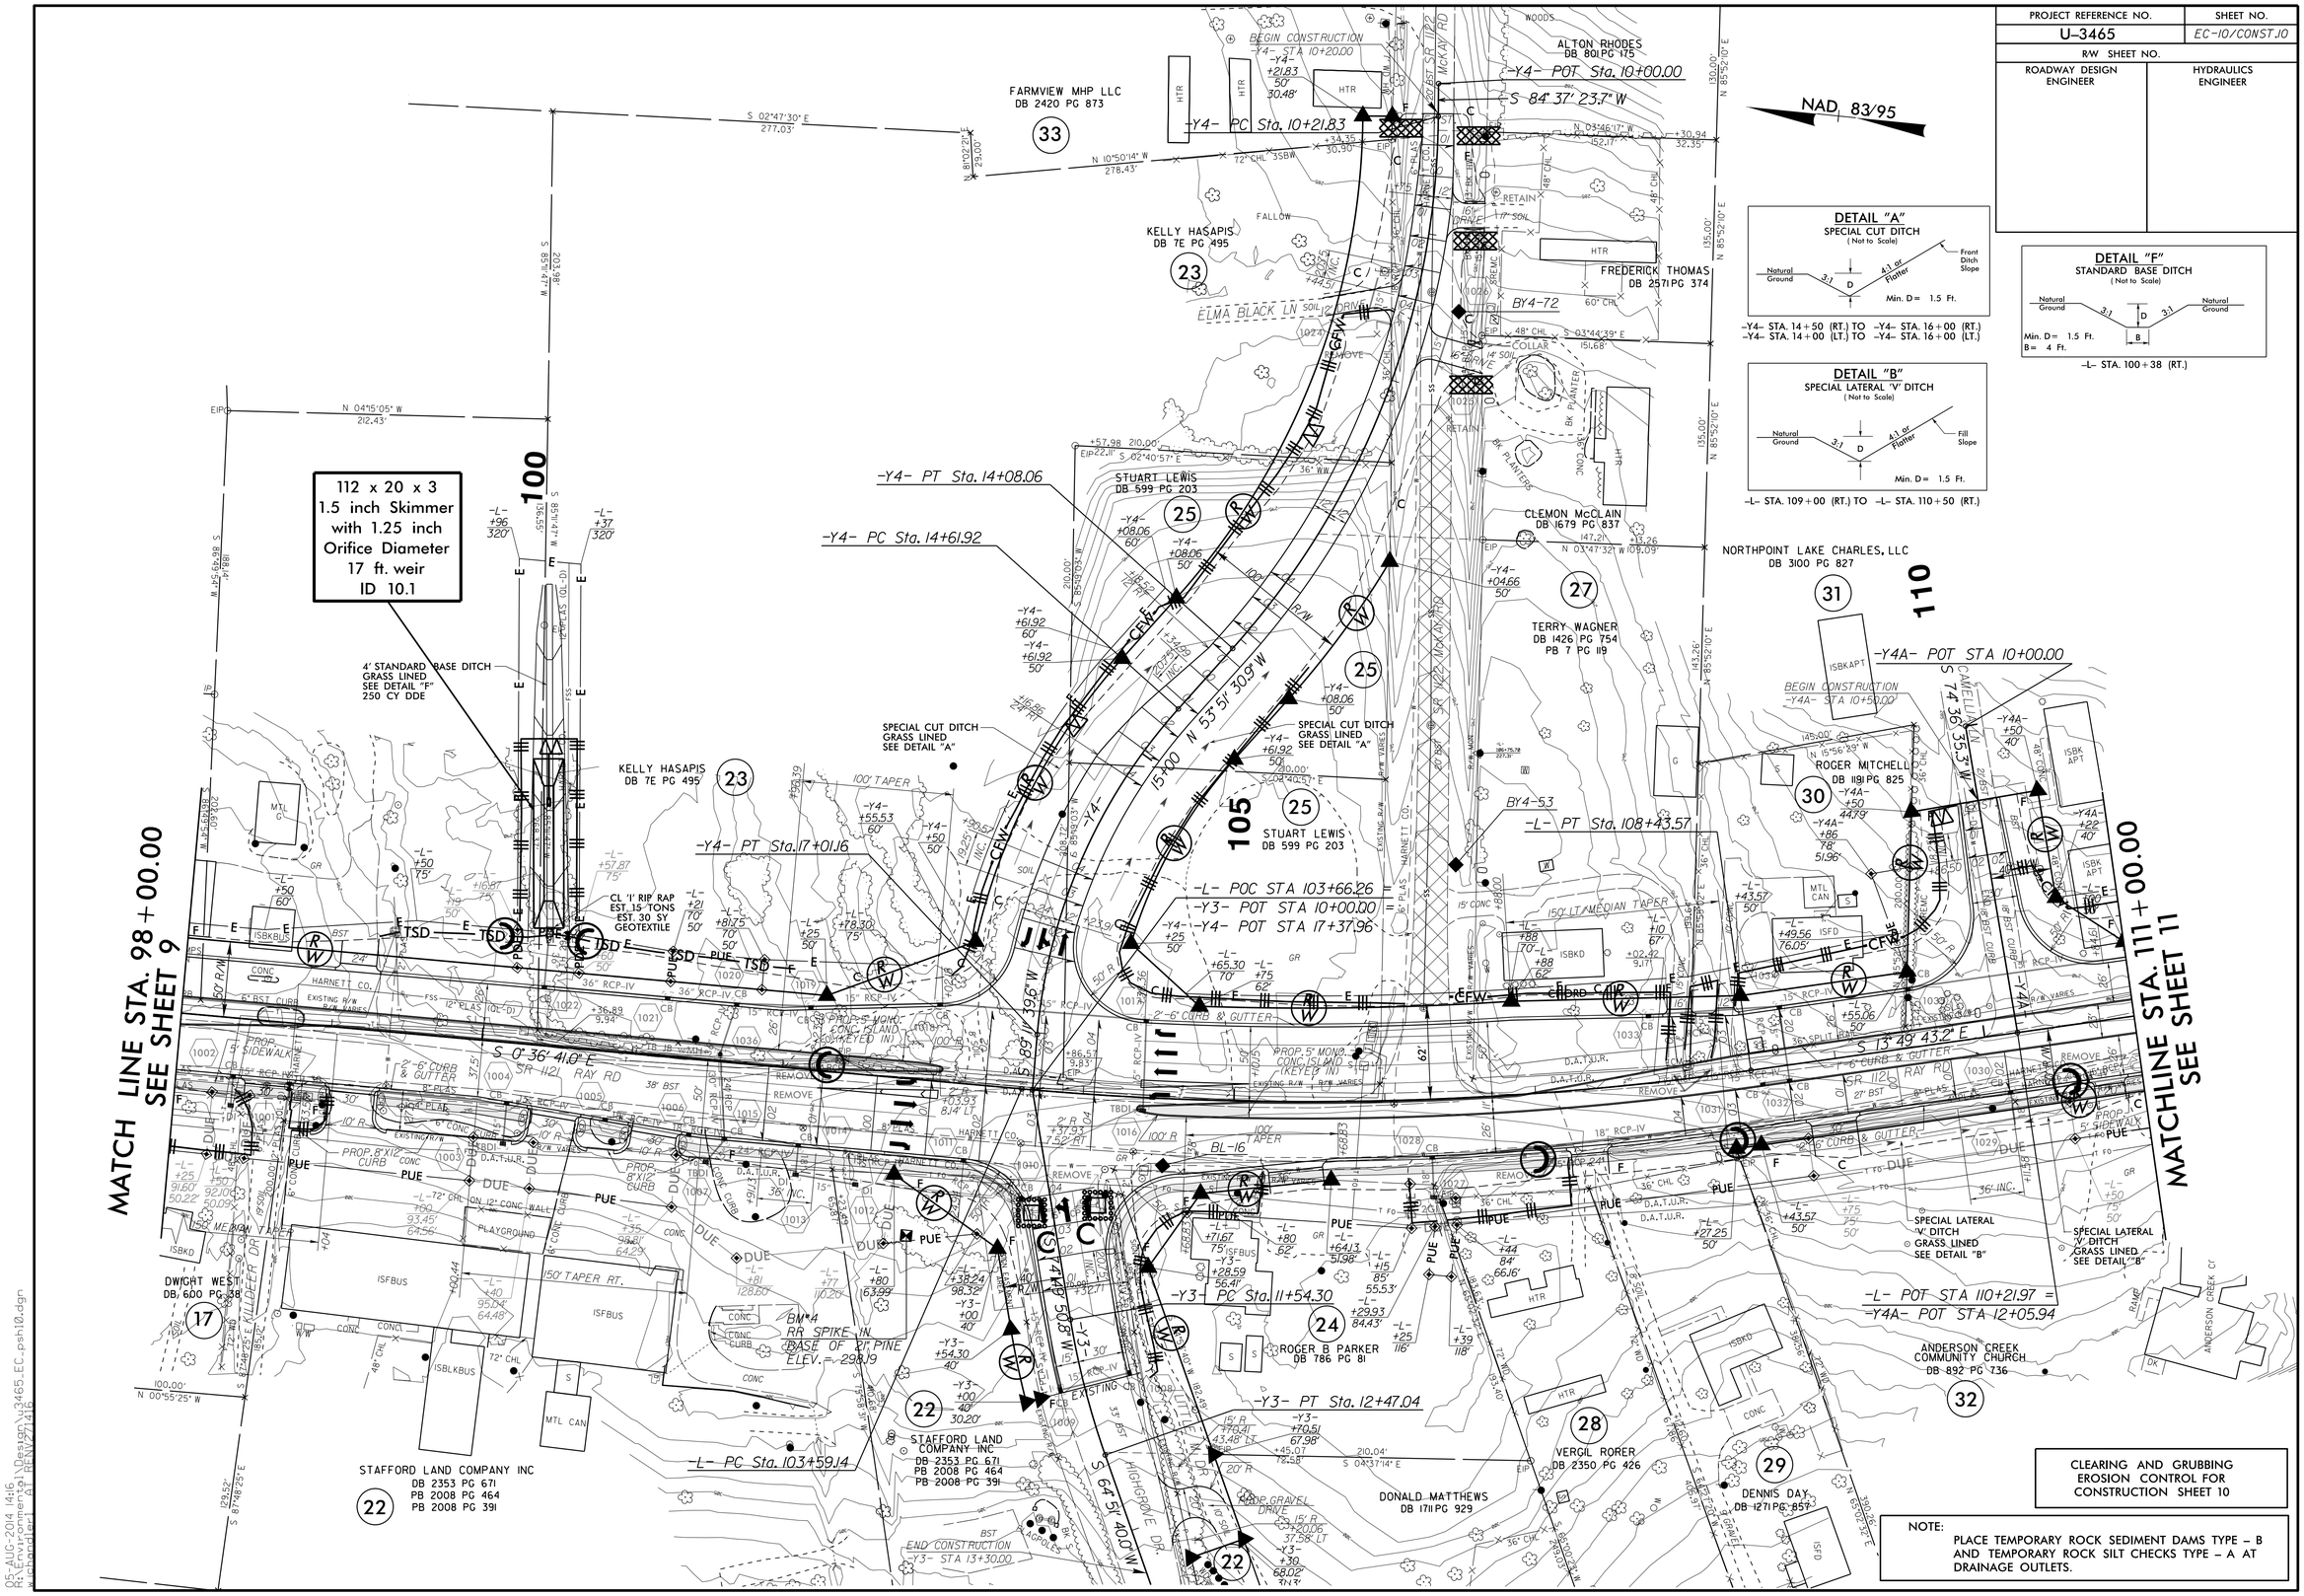

CLEARING AND GRUBBING
EROSION CONTROL FOR
CONSTRUCTION SHEET 10

NOTE:
PLACE TEMPORARY ROCK SEDIMENT DAMS TYPE – B AND TEMPORARY ROCK SILT CHECKS TYPE – A AT DRAINAGE OUTLETS.

05-AUG-2014 14:16
R:\Environmental\Permits\3465_EC_psh10.dgn
computed at 1 REV 77.416