PROJECT REFERENCE NO.	SHEET NO.
U-3465	EC-28/CONST JO
R/W SHEET NO.	
ROADWAY DESIGN ENGINEER	HYDRAULICS ENGINEER

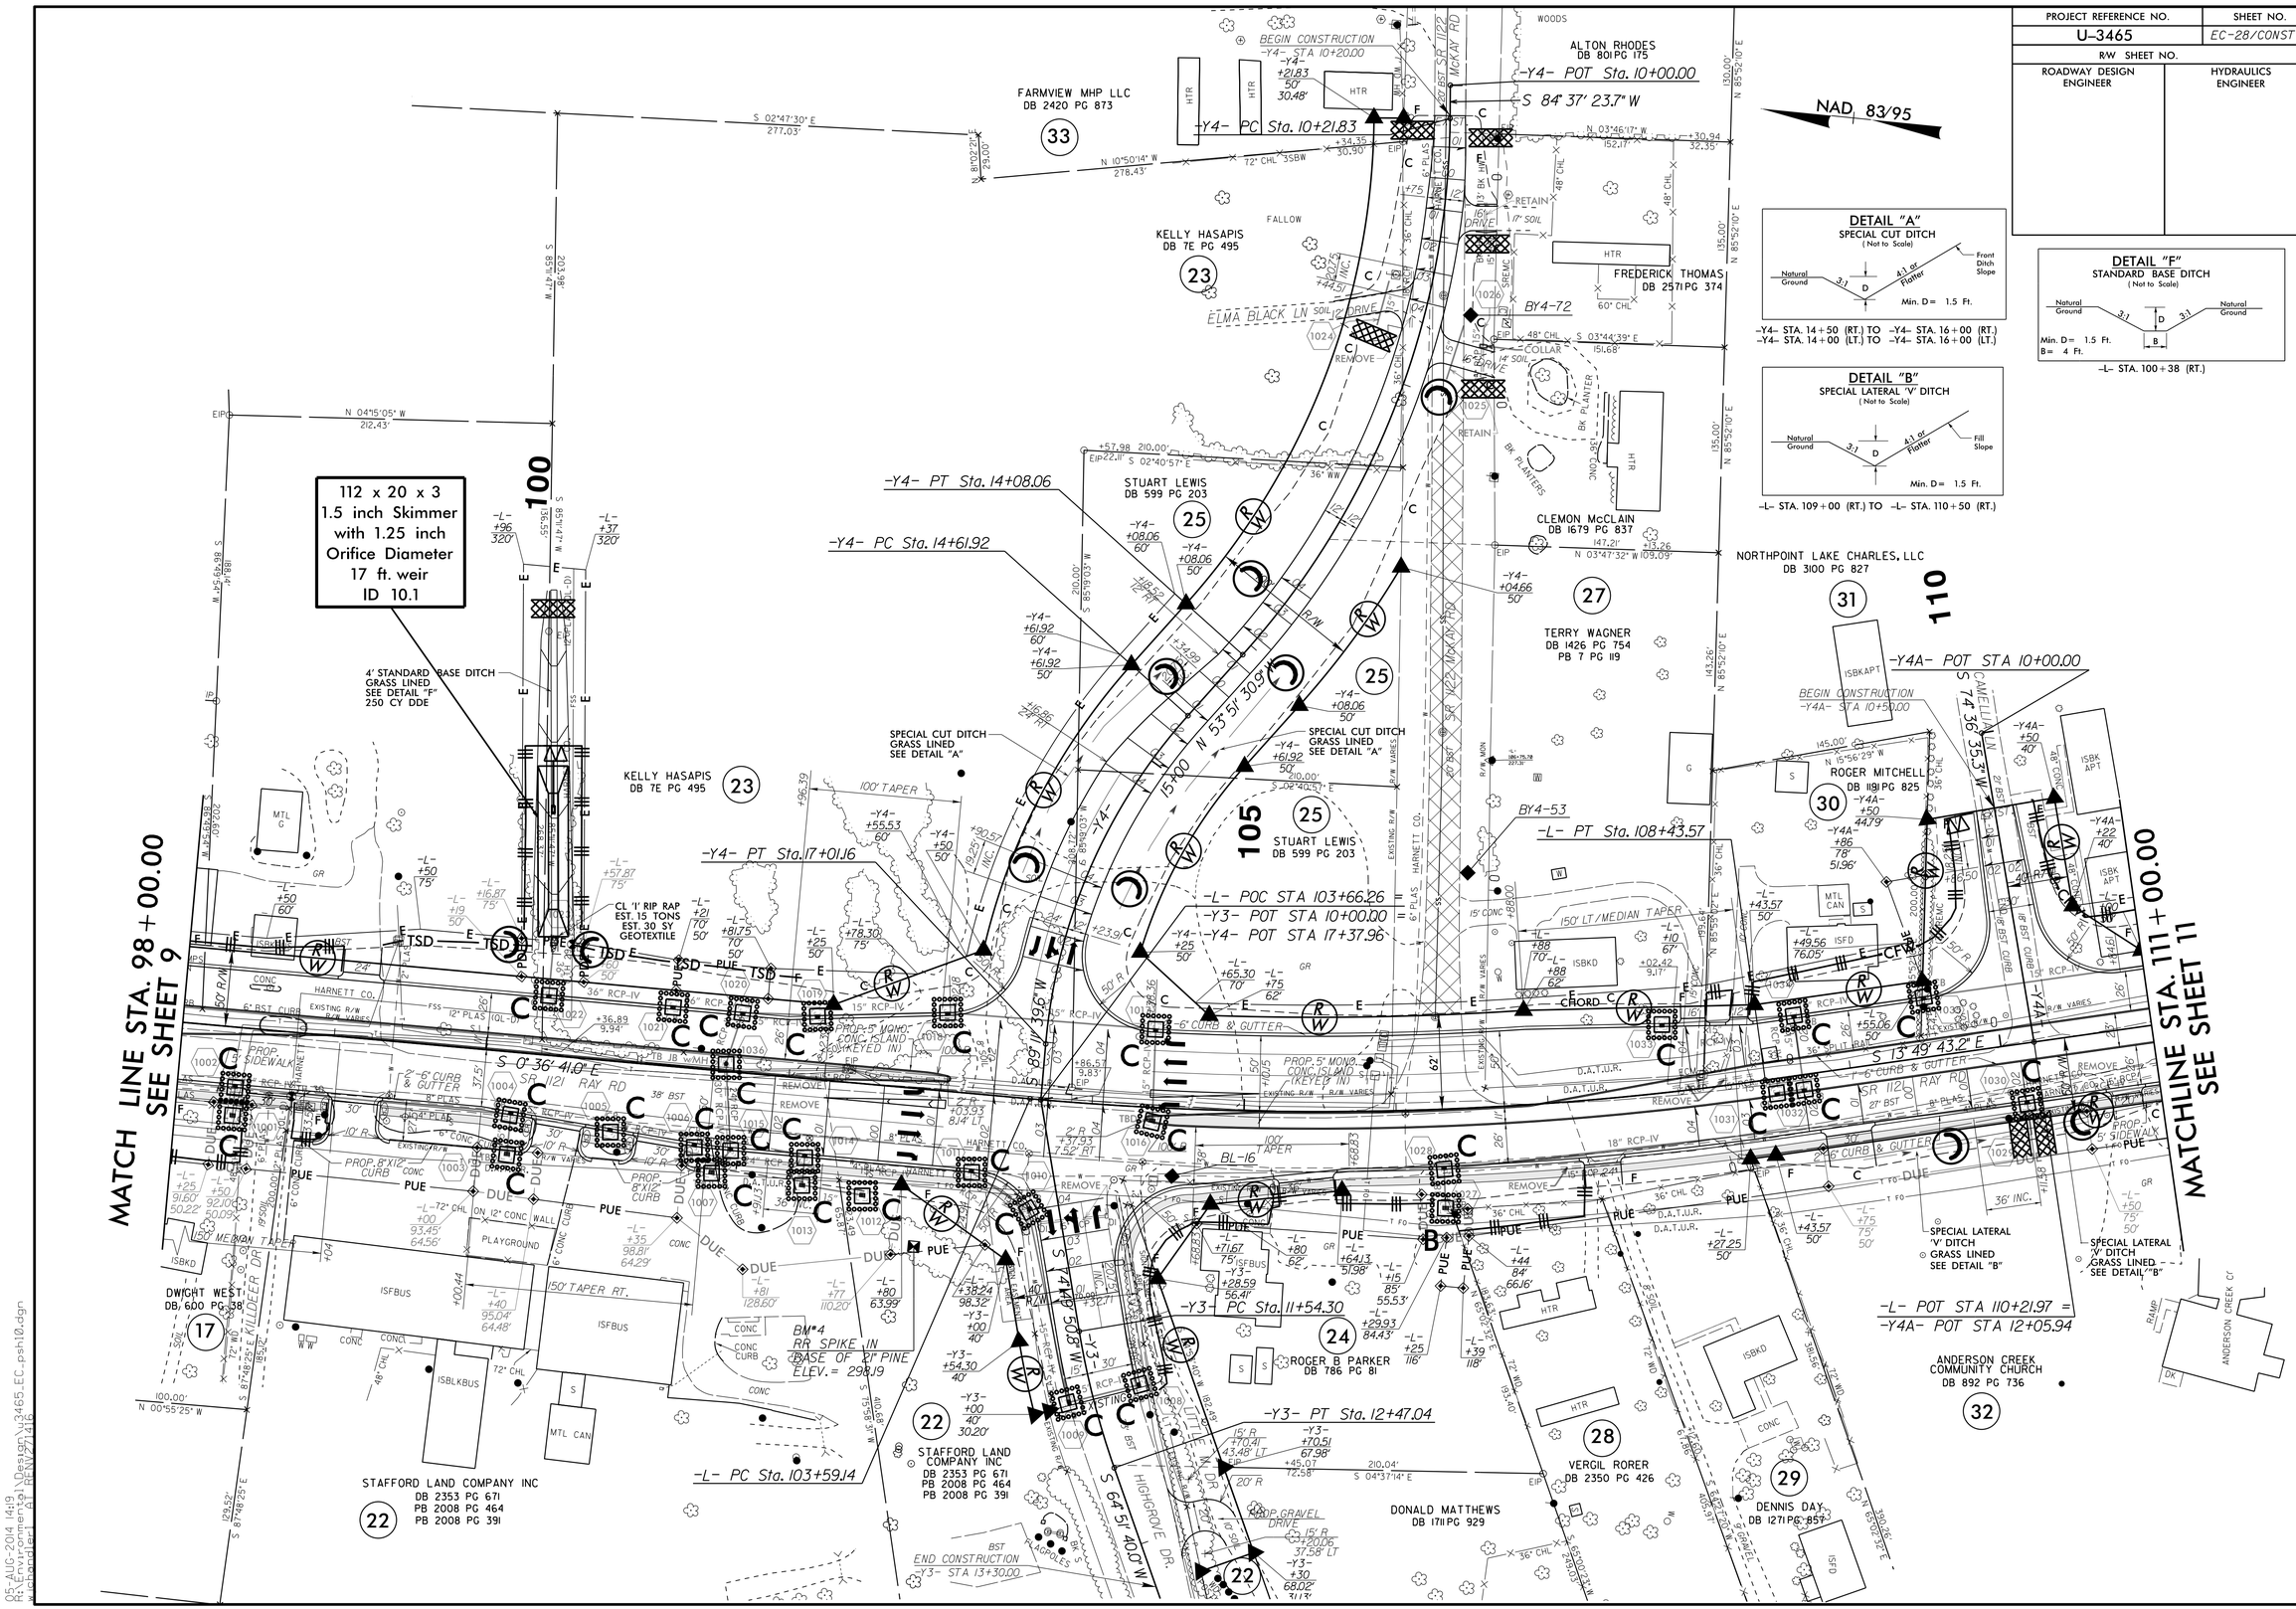

05-AUG-2014 14:19
H:\Environmental\Design\3465_EC_psh10.dgn
kbennett