PROJECT REFERENCE NO.	SHEET NO.
U-3465	EC-04/CONST.04
R/W SHEET NO.	
ROADWAY DESIGN ENGINEER	HYDRAULICS ENGINEER

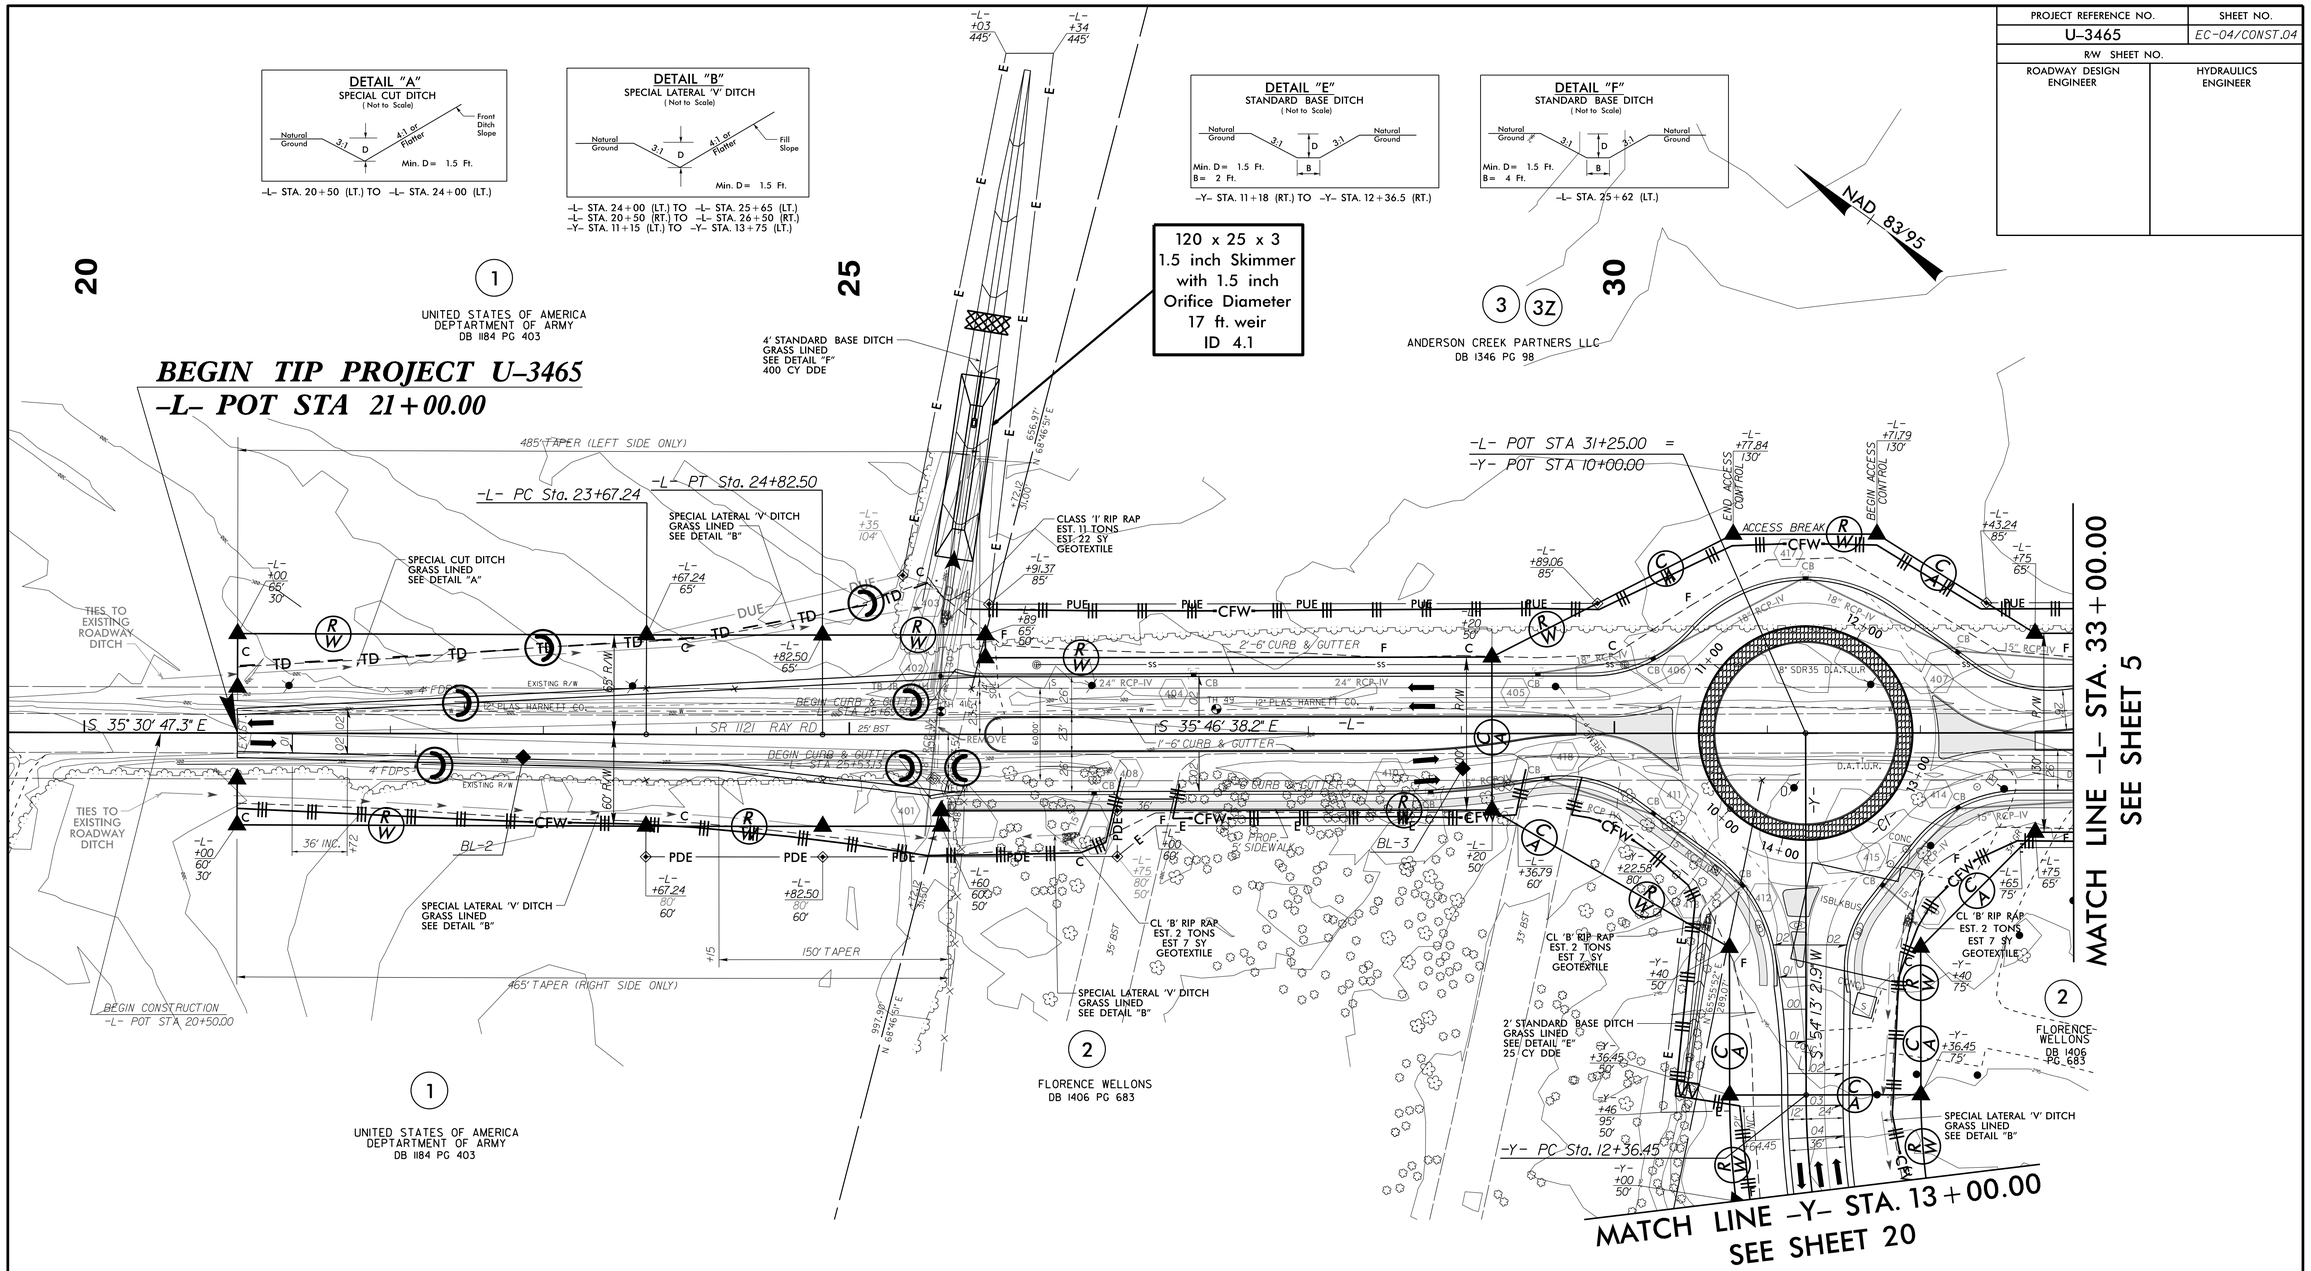

CLEARING AND GRUBBING
EROSION CONTROL FOR
CONSTRUCTION SHEET 04

NOTE:
PLACE TEMPORARY ROCK SEDIMENT DAMS TYPE – B AND TEMPORARY ROCK SILT CHECKS TYPE – A AT DRAINAGE OUTLETS.

05-AUG-2014 10:55
R:\Environmental\Revign\3465_EC_psh4.dgn
$:\Projects\4_DEWITT\416