PROJECT REFERENCE NO.	SHEET NO.
U-3465	EC-37/CONST.J9
R/W SHEET NO.	
ROADWAY DESIGN ENGINEER	HYDRAULICS ENGINEER

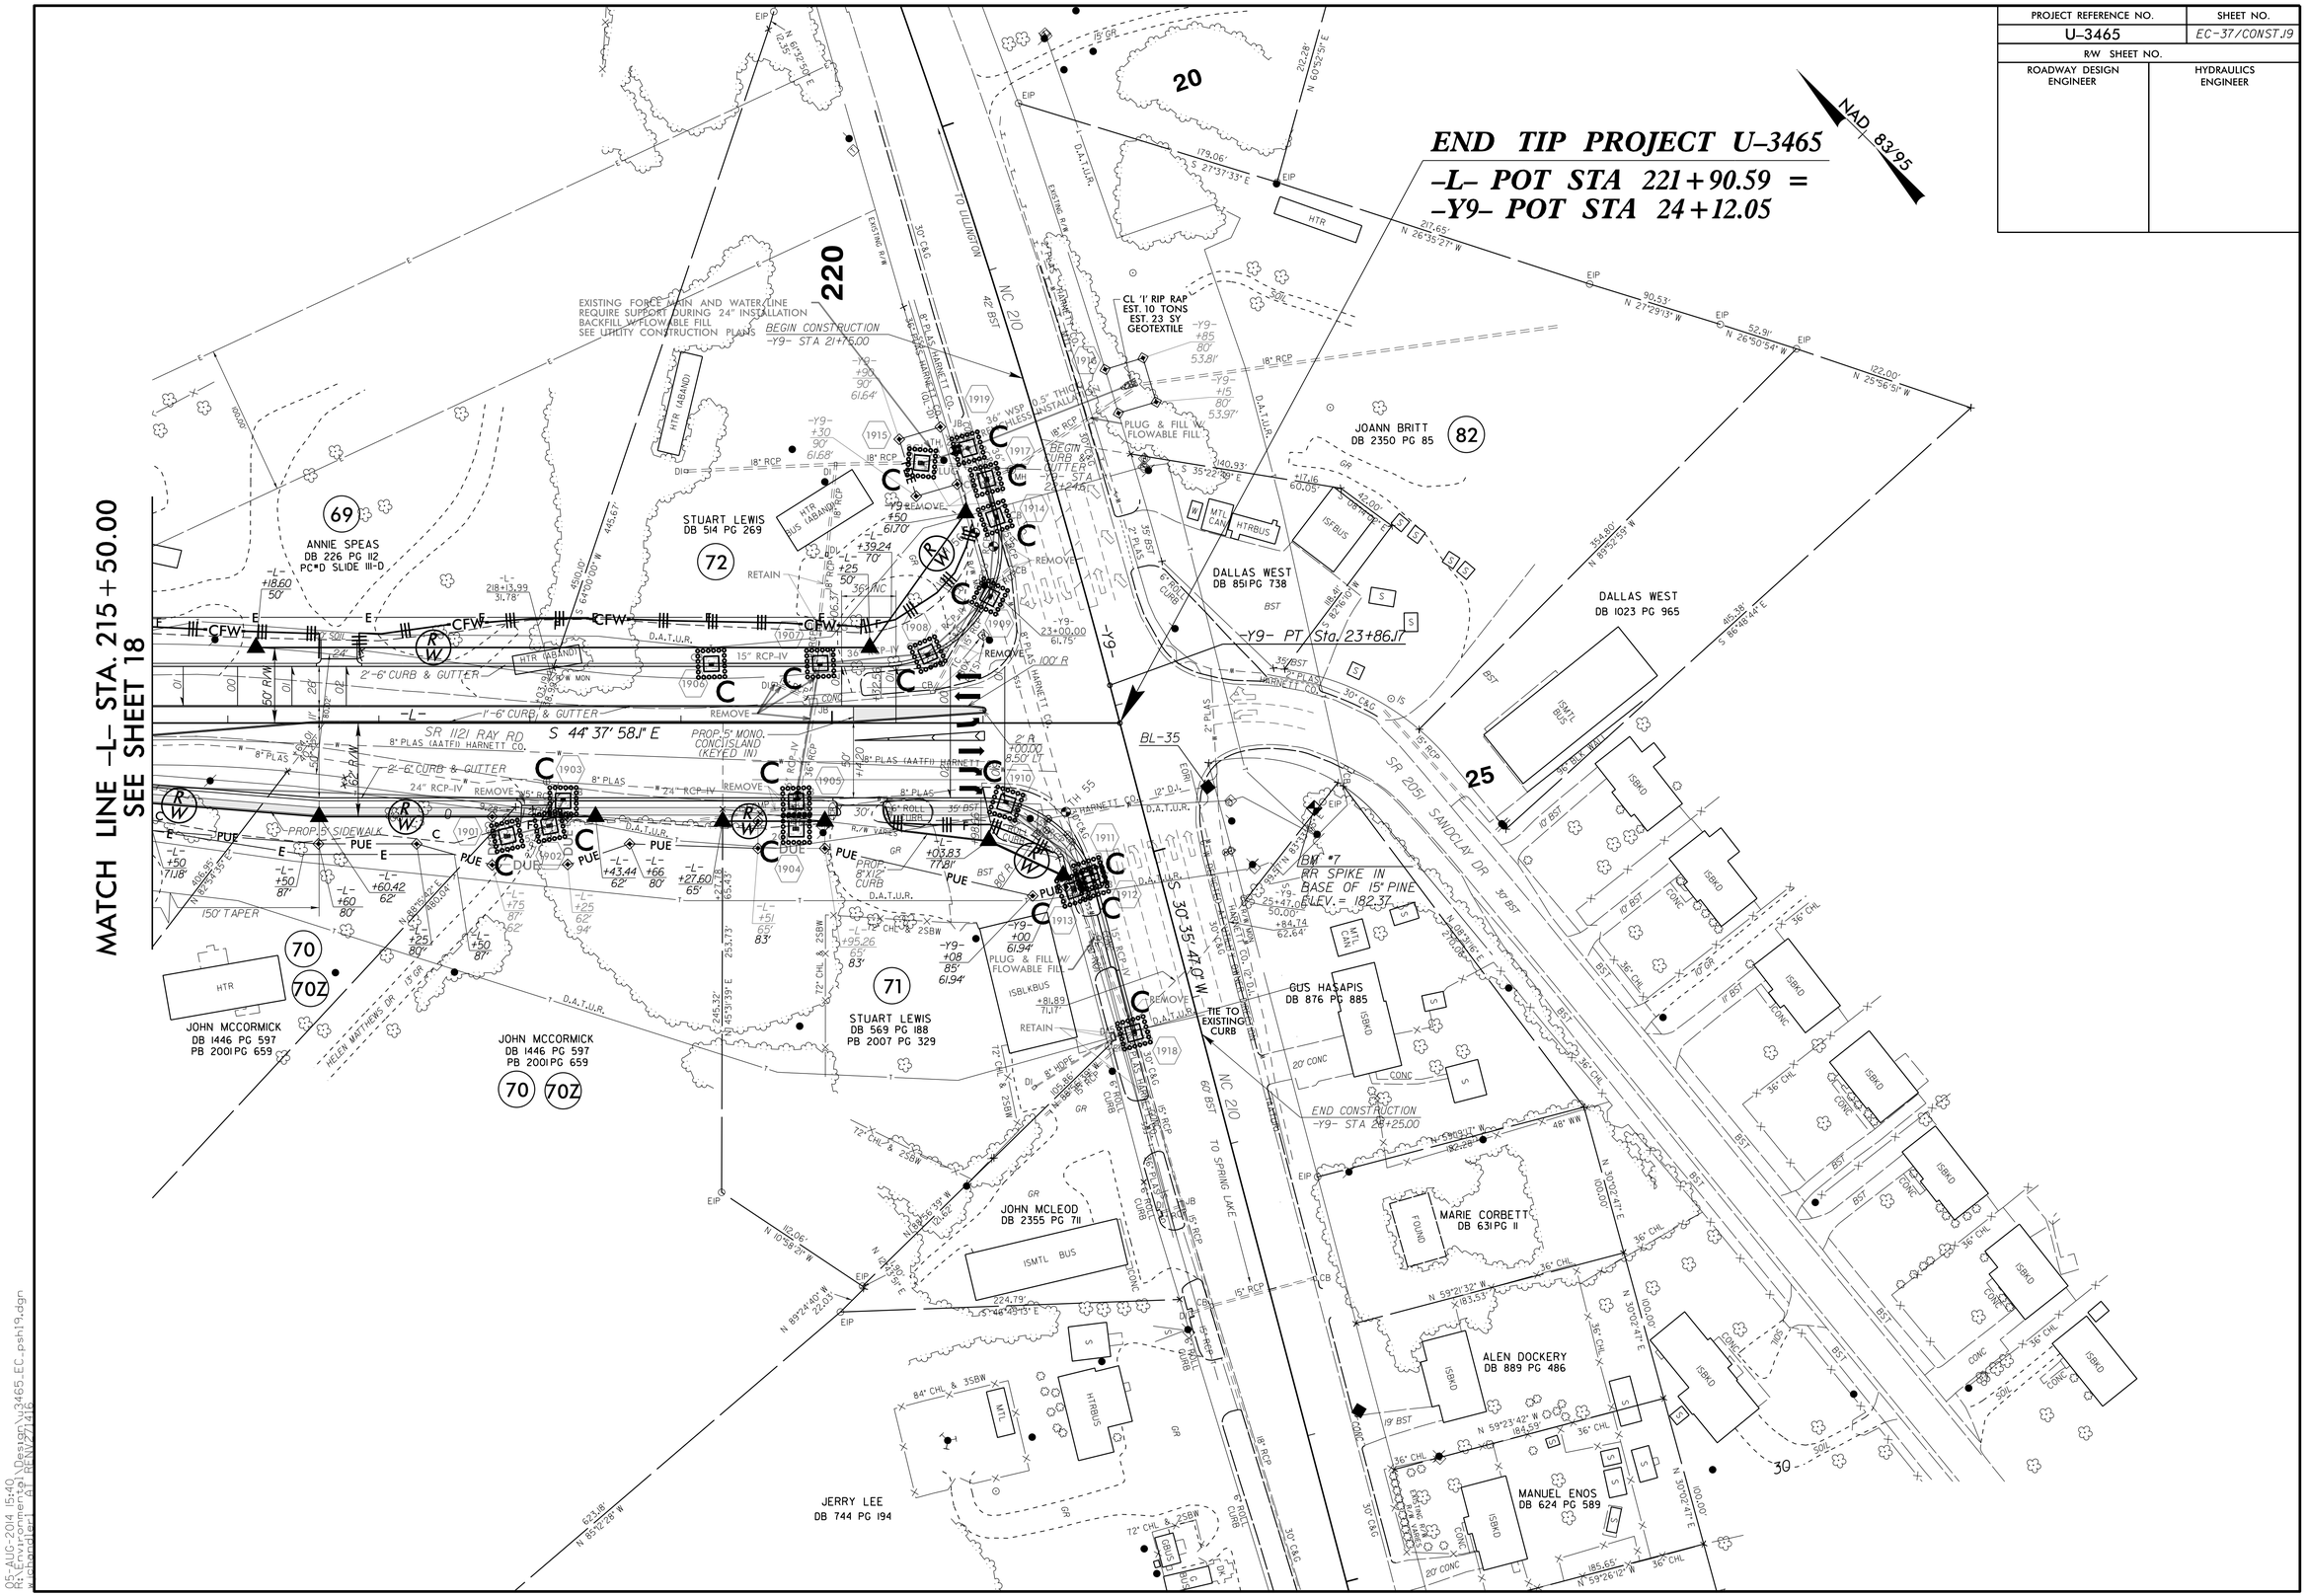

05-AUG-2014 15:40
R:\Environmental\Design\U-3465_EC_pshl9.dgn
bcooper@ATKINS.com