PROJECT REFERENCE NO.	SHEET NO.
U-3465	EC-26/CONST.08
R/W SHEET NO.	
ROADWAY DESIGN ENGINEER	HYDRAULICS ENGINEER

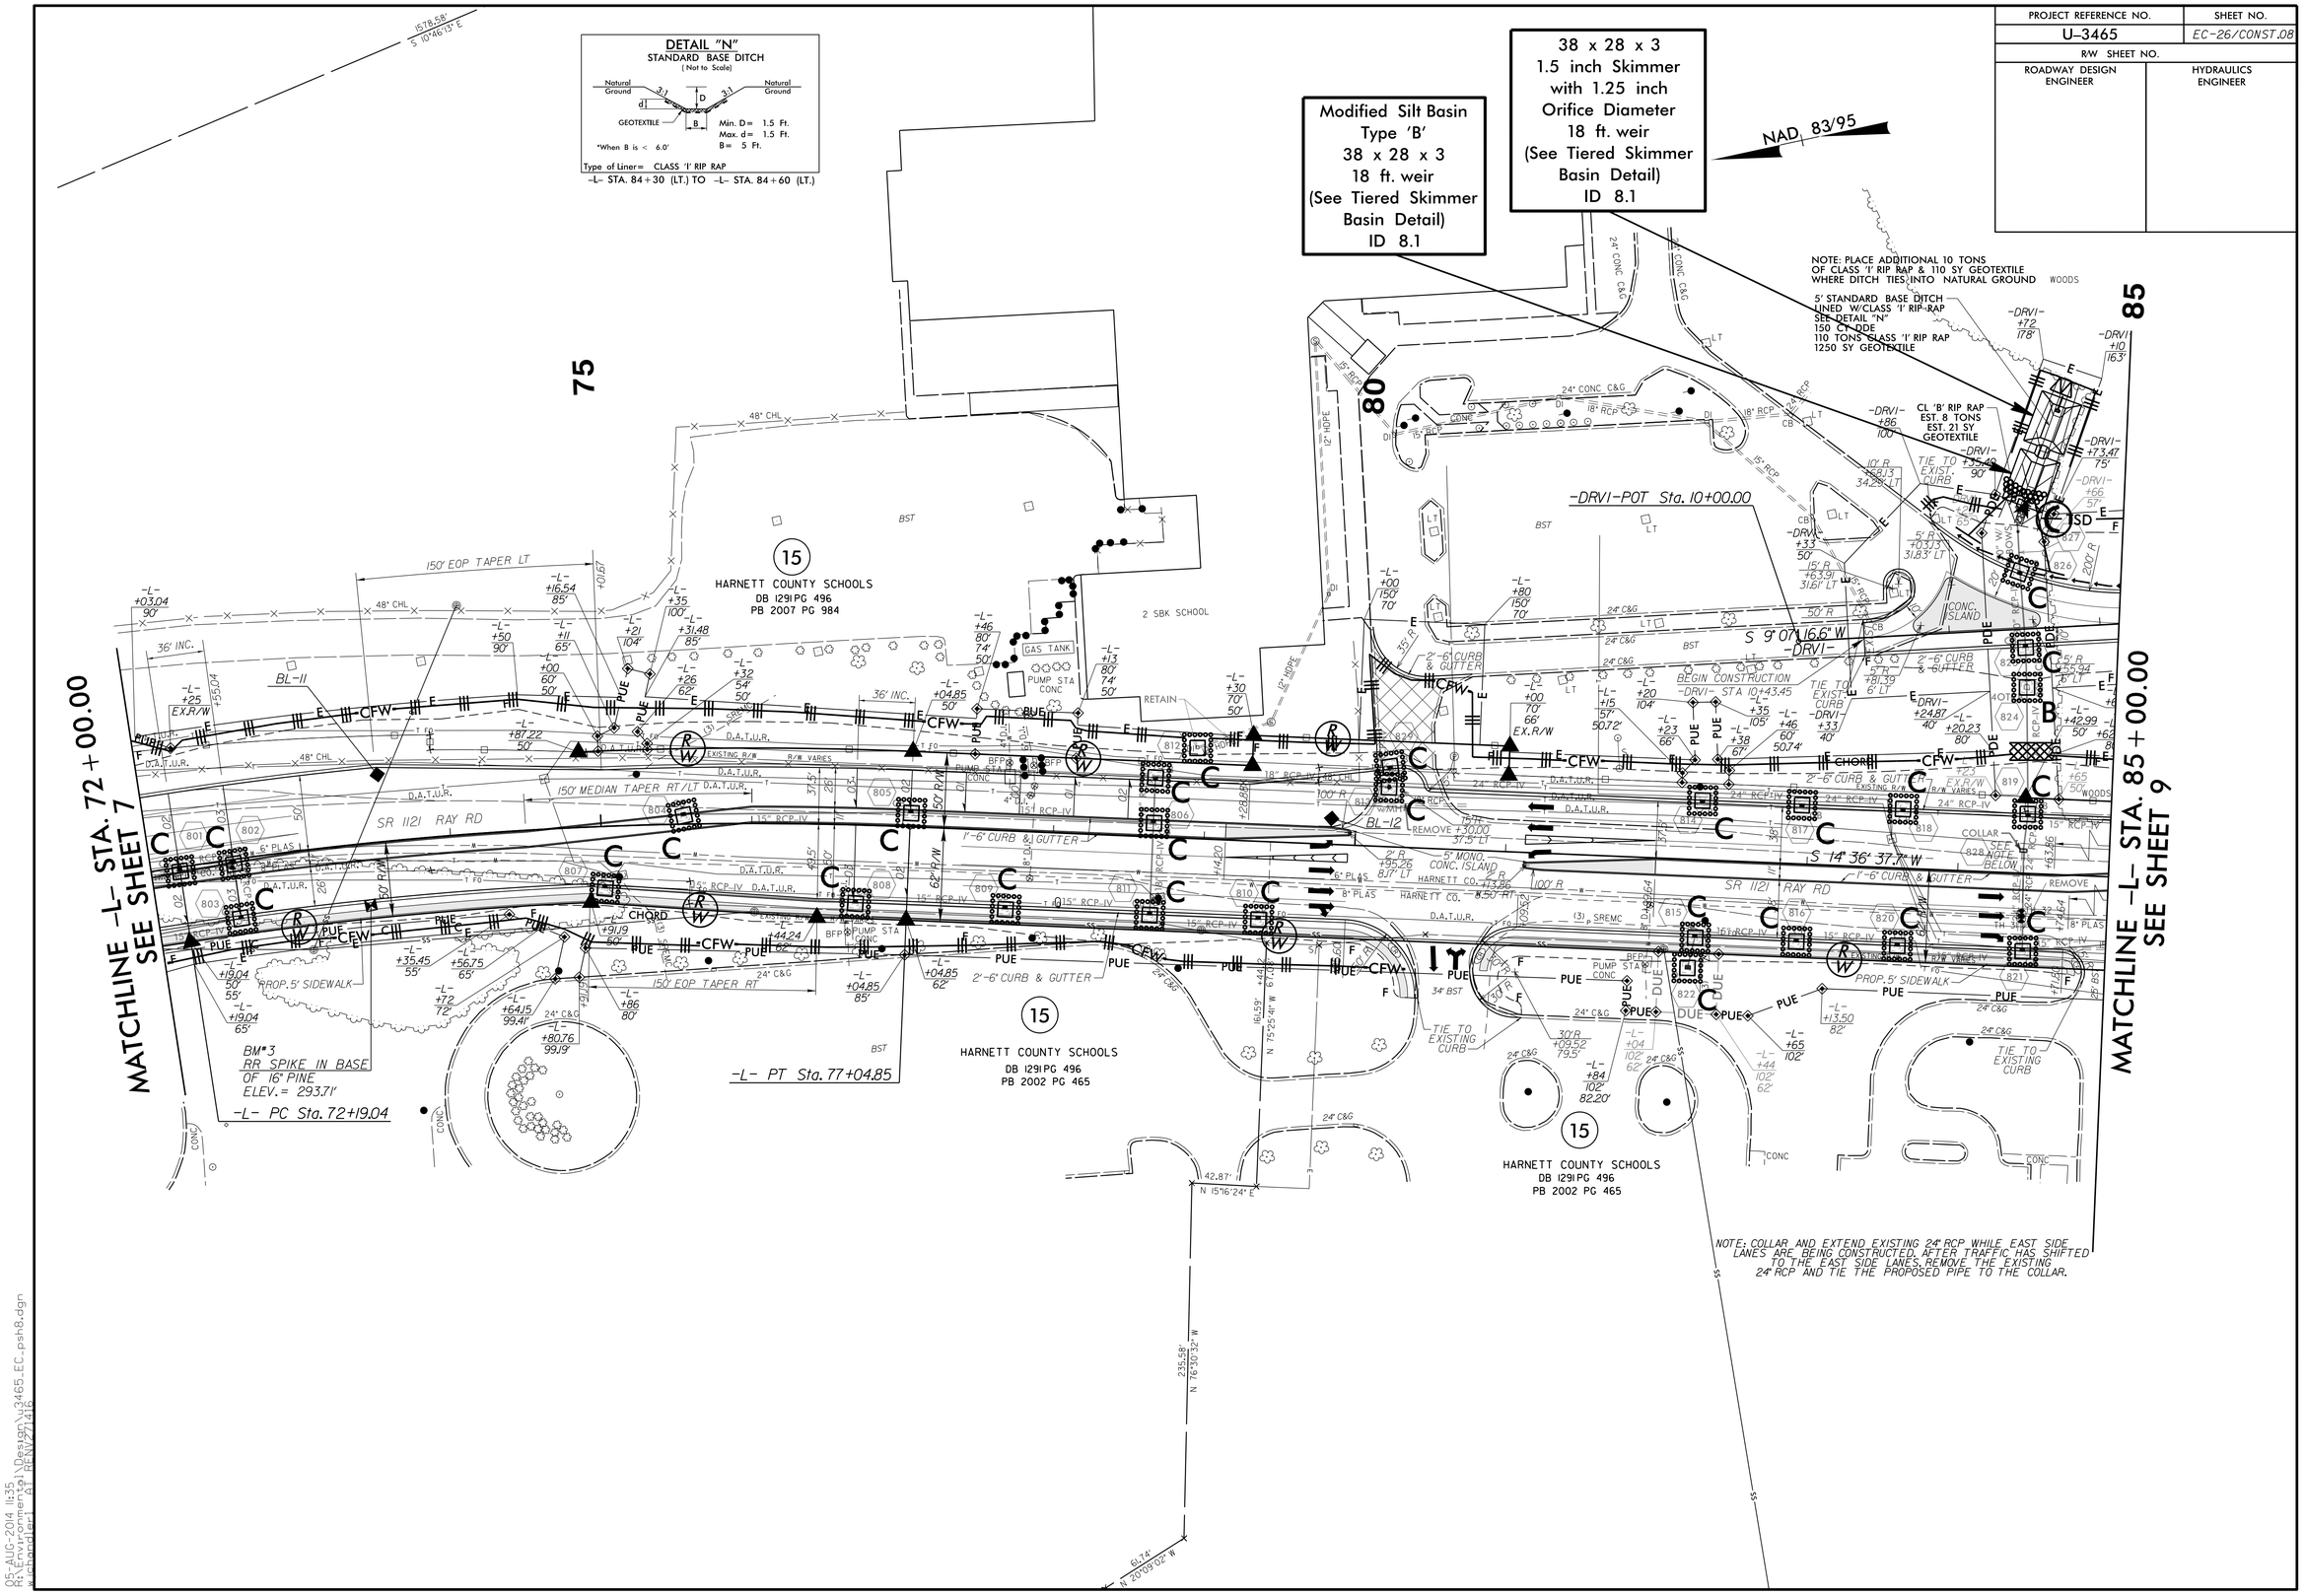

05-AUG-2014 11:35
H:\Environmental\Design\3465_EC_psh8.dgn
bcampbell