Project No.	Sheet No.
U-3465	Sig. 1.0

TIP PROJECT: U-3465

STATE OF NORTH CAROLINA
DIVISION OF HIGHWAYS

HARNETT COUNTY

LOCATION: SR 1121 (RAY ROAD) FROM NC 210 TO SR 1120 (OVERHILLS ROAD)

TYPE OF WORK: SIGNALS

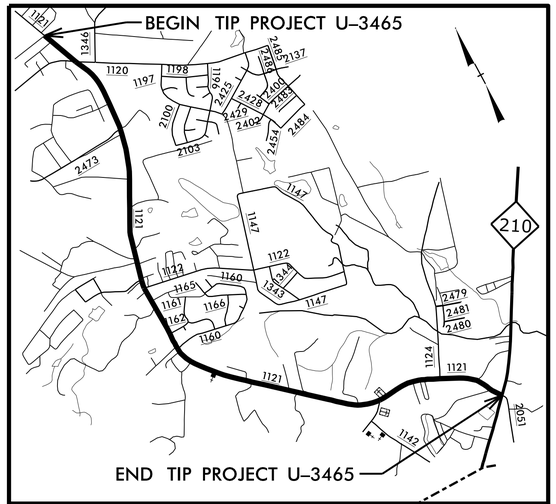

VICINITY MAP

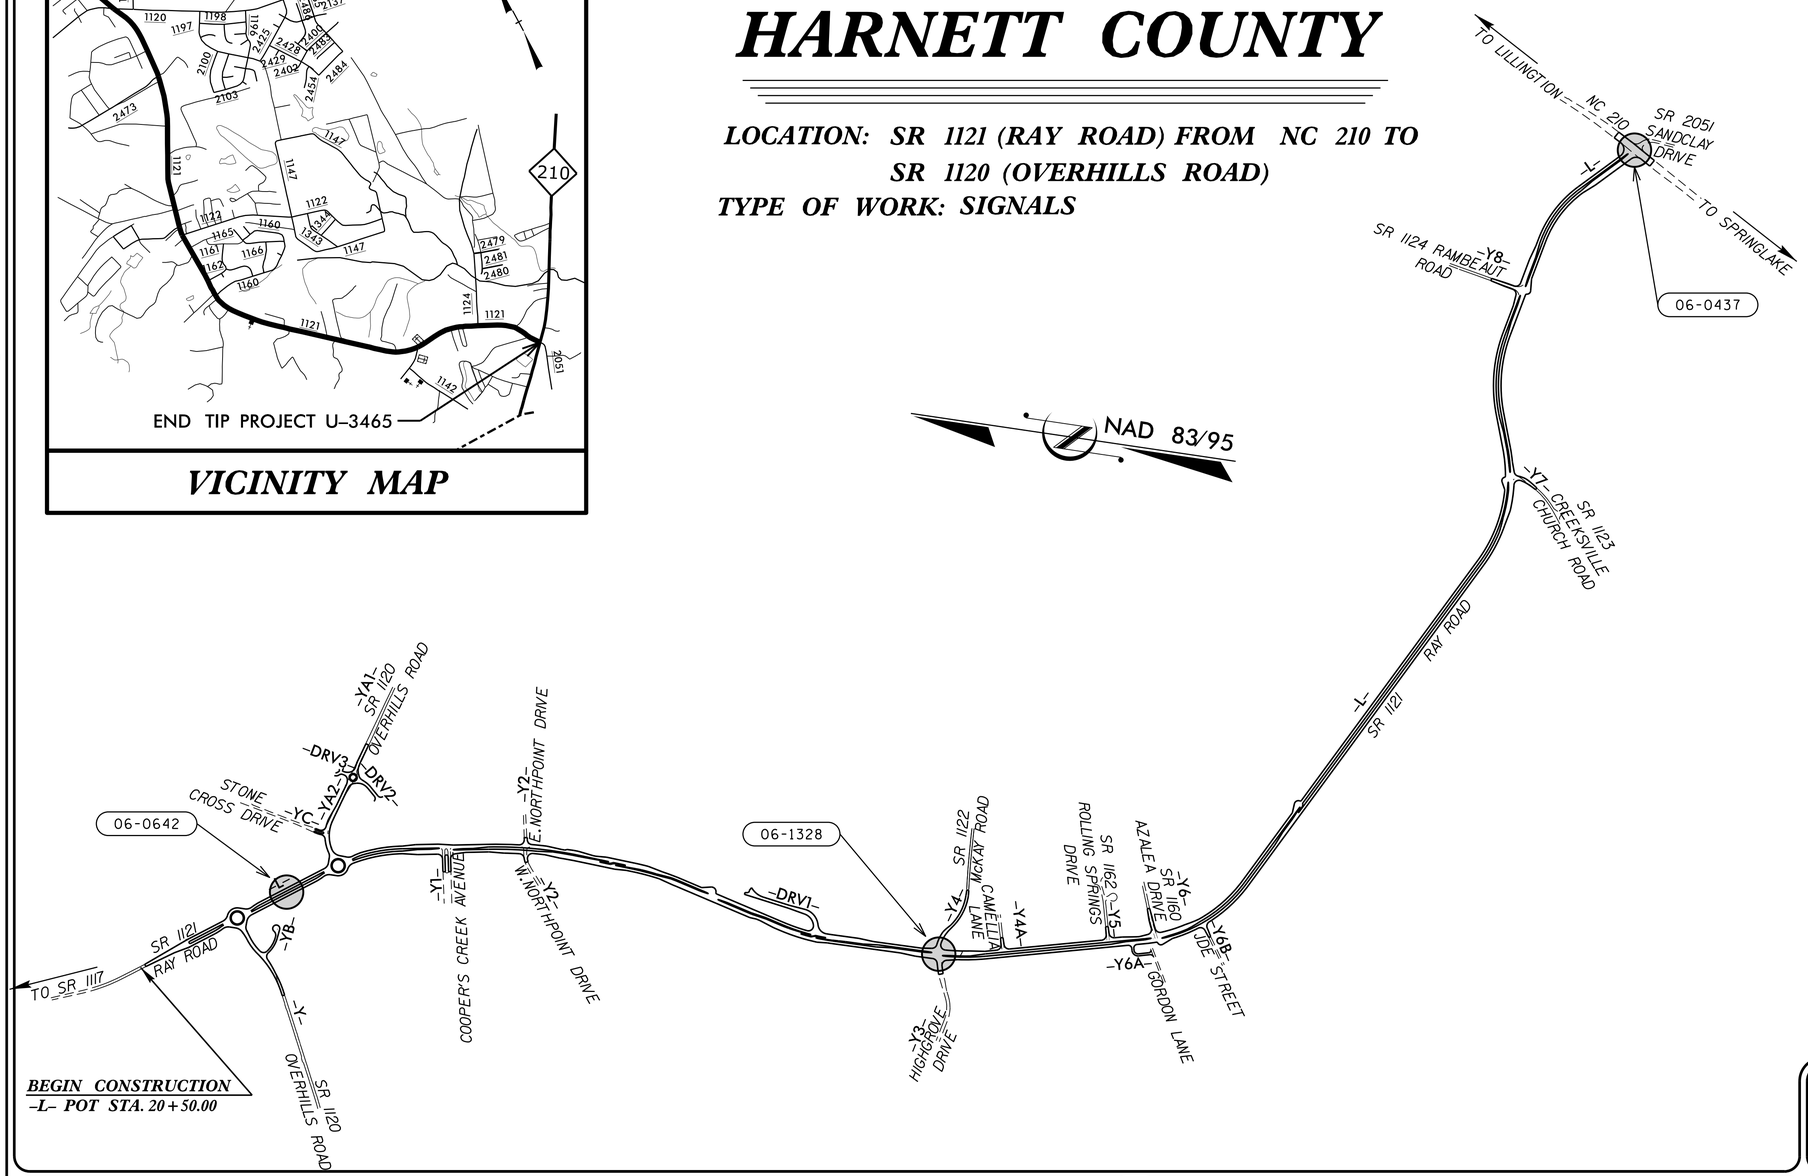

Refer to "Roadway Standard Drawings NCDOT" dated January 2012 and "Standard Specifications for Roads and Structures" dated January 2012.

Index of Plans

Sheet #	Reference #	Location/Description
Sig. 1.0	--------	Title Sheet
Sig. 2.0-4.1	06-0642	SR 1121 (Ray Road) at SR 1120 (Overhills Road)
Sig. 5.0-5.1	06-1328	SR 1121 (Ray Road) at SR 1122 (McKay Road)/SR 2508 (Highgrove Drive)
Sig. 6.0-9.1	06-0437	NC 210 at SR 1121 (Ray Road)/SR 2051 (Sandclay Road)
Sig. M1-M9	N/A	Metal Pole Standards

INTELLIGENT TRANSPORTATION AND SIGNALS UNIT

Contacts:

Jason Galloway, PE - East Region Signals Project Engineer
John Rowe, PE - Signal Equipment Design Engineer

Prepared In the Office of:
DIVISION OF HIGHWAYS
TRANSPORTATION MOBILITY AND SAFETY DIVISION
Intelligent Transportation Systems & Signals Unit
750 N. Greenfield Parkway, Garner, NC 27529

15-JUL-2014 11:03
R:\Traffic\Signals\Design\Titlesheet\U-3465_Sig_tsh.dgn
jgalloway