PROJECT REFERENCE NO.	SHEET NO.
R-5115	UC-4
DESIGNED BY: ARK	
DRAWN BY: ARK	
CHECKED BY: CAB	
APPROVED BY: CAB	
REVISED:	
NORTH CAROLINA DEPARTMENT OF TRANSPORTATION	
UTILITIES ENGINEERING SEC. PHONE:(919)707-6690 FAX:(919)250-4151	8/20/2014 UTILITY CONSTRUCTION PLANS ONLY

NORTH CAROLINA PROFESSIONAL SEAL ENGINEER ALI R. KOLDAS 33366

UTILITY CONSTRUCTION

SEE SHEET 5 FOR PROFILE OF -L-
SEE SHEET 5 FOR PROFILE OF -Y23-

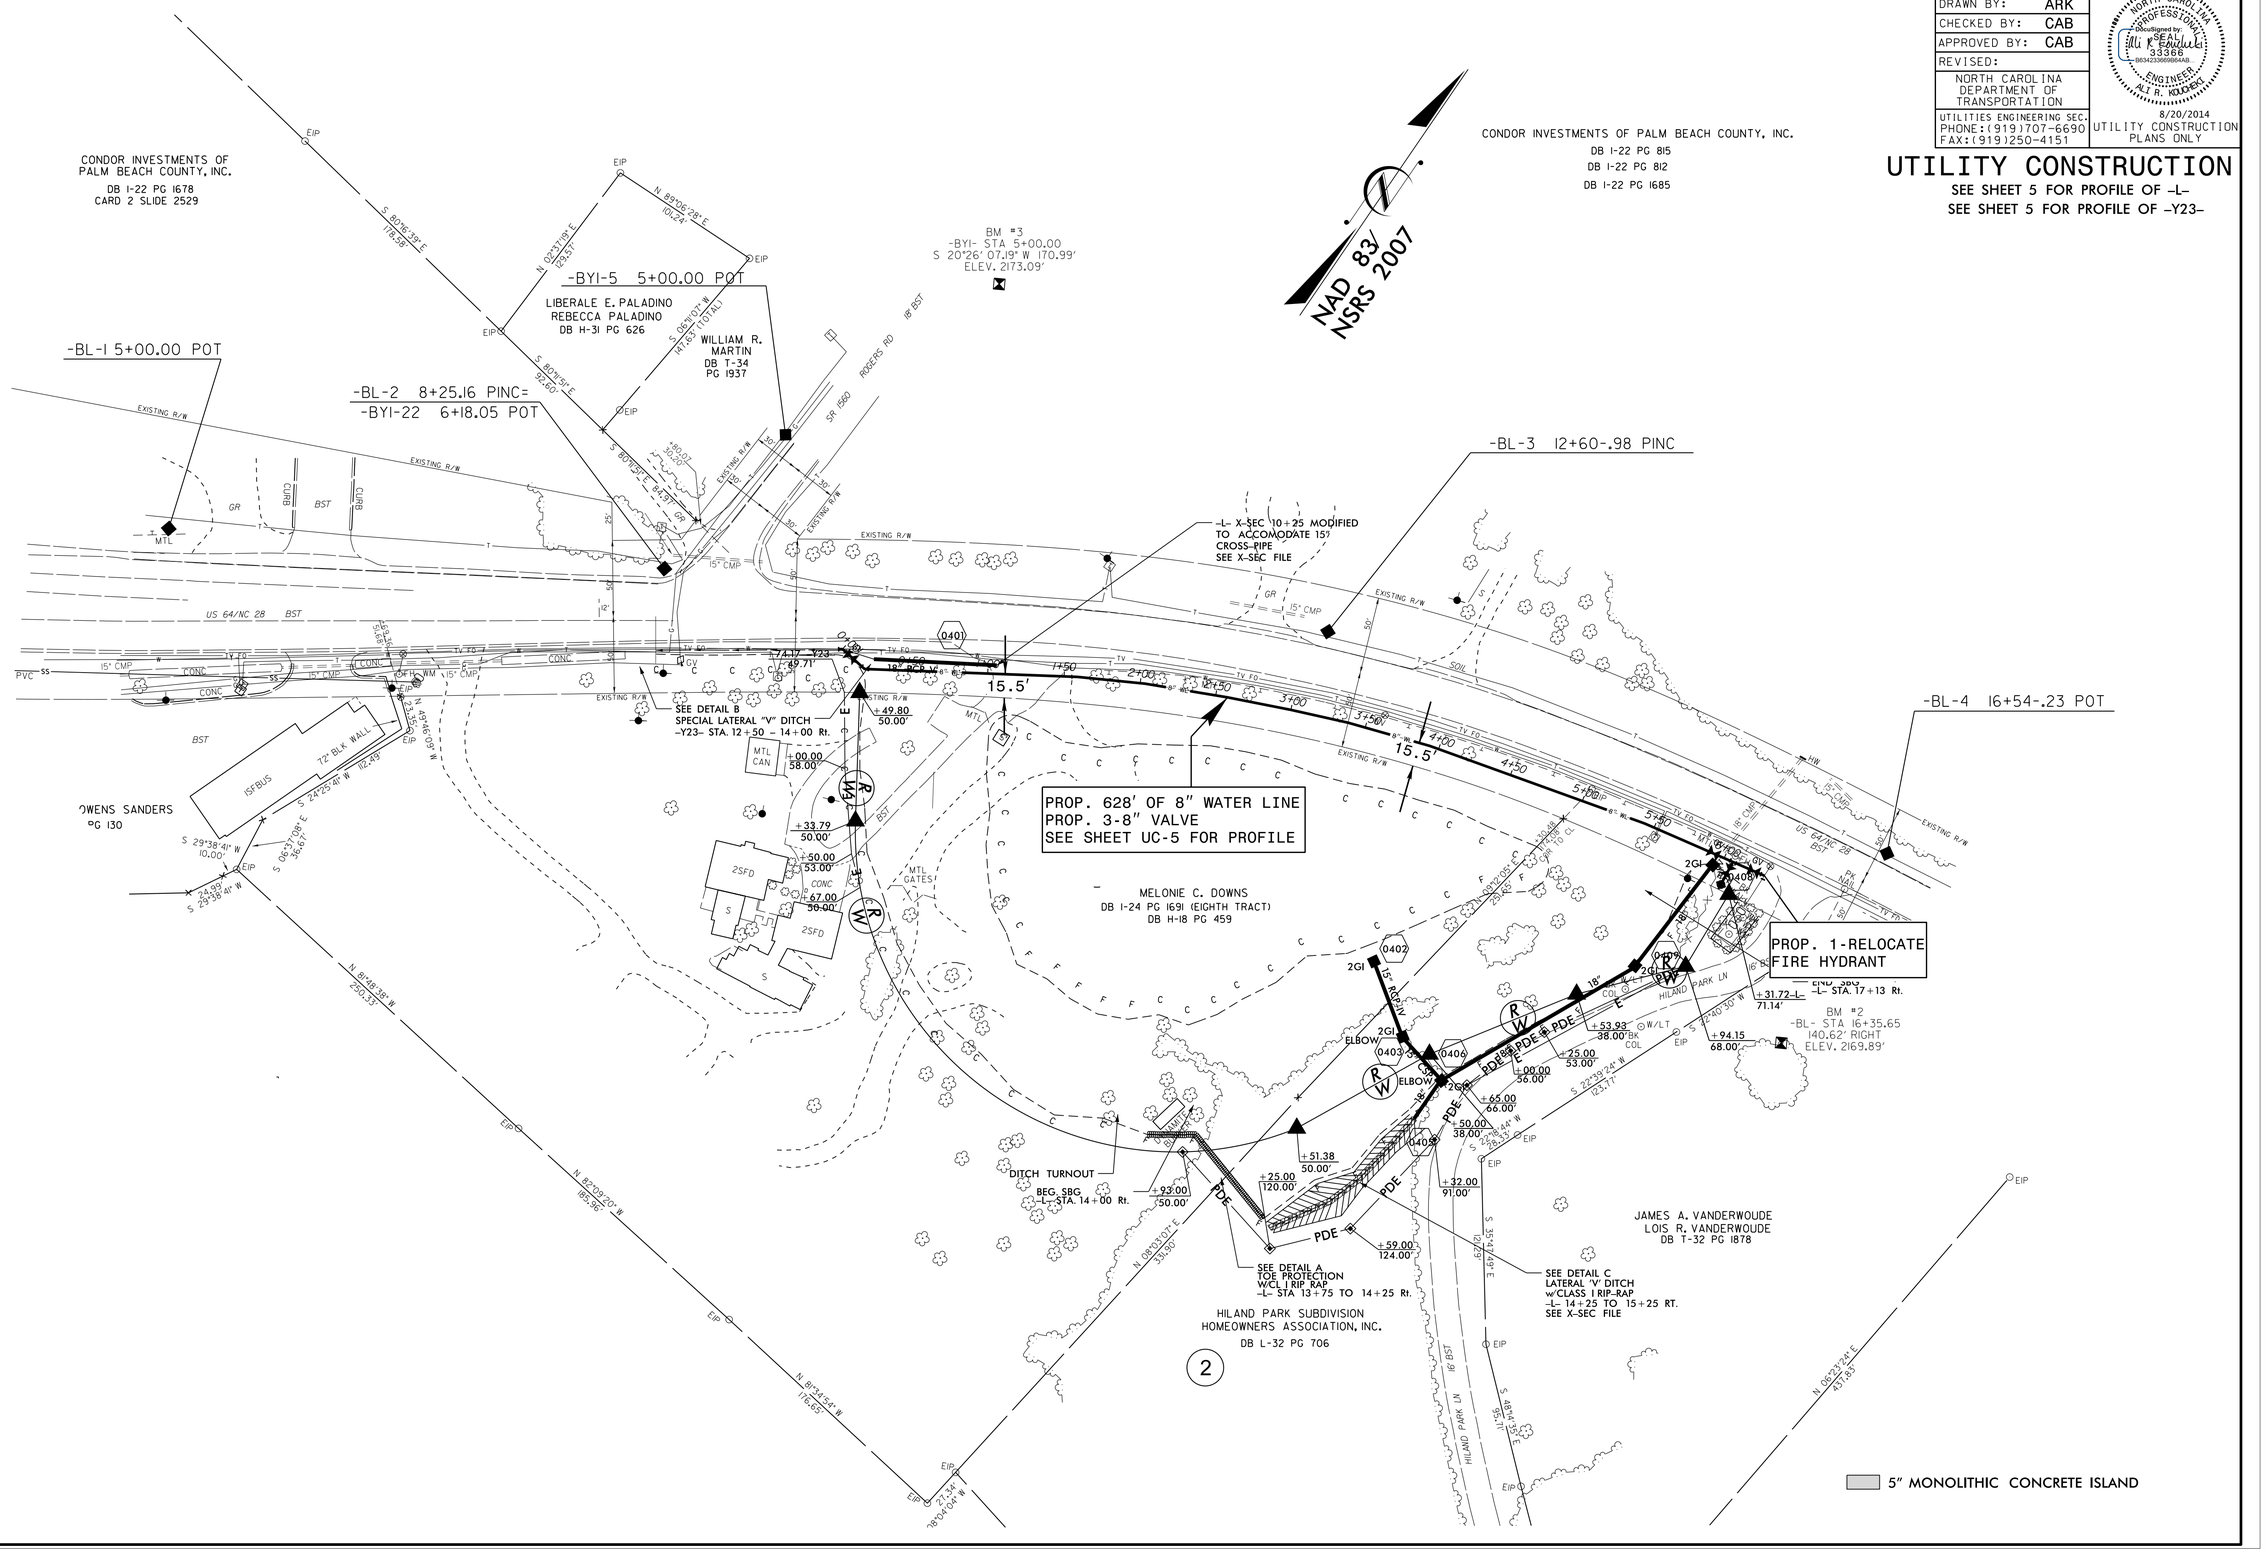

5/14/99

19-AUG-2014 15:45
s:\structures\utilities\r5115_ut_rdy4_uc04_psh.dgn