PROJECT REFERENCE NO.	SHEET NO.
R-5115	UC-5

DESIGNED BY: ARK
DRAWN BY: ARK
CHECKED BY: CAB
APPROVED BY: CAB
REVISED:

NORTH CAROLINA DEPARTMENT OF TRANSPORTATION

UTILITIES ENGINEERING SEC.
PHONE:(919)707-6690
FAX:(919)250-4151

NORTH CAROLINA PROFESSIONAL SEAL 33661 ENGINEER ALI R. KOLHOUR
DocuSigned by: Ali R Kolhour
9/25/2014

UTILITY CONSTRUCTION PLANS ONLY

UTILITY CONSTRUCTION

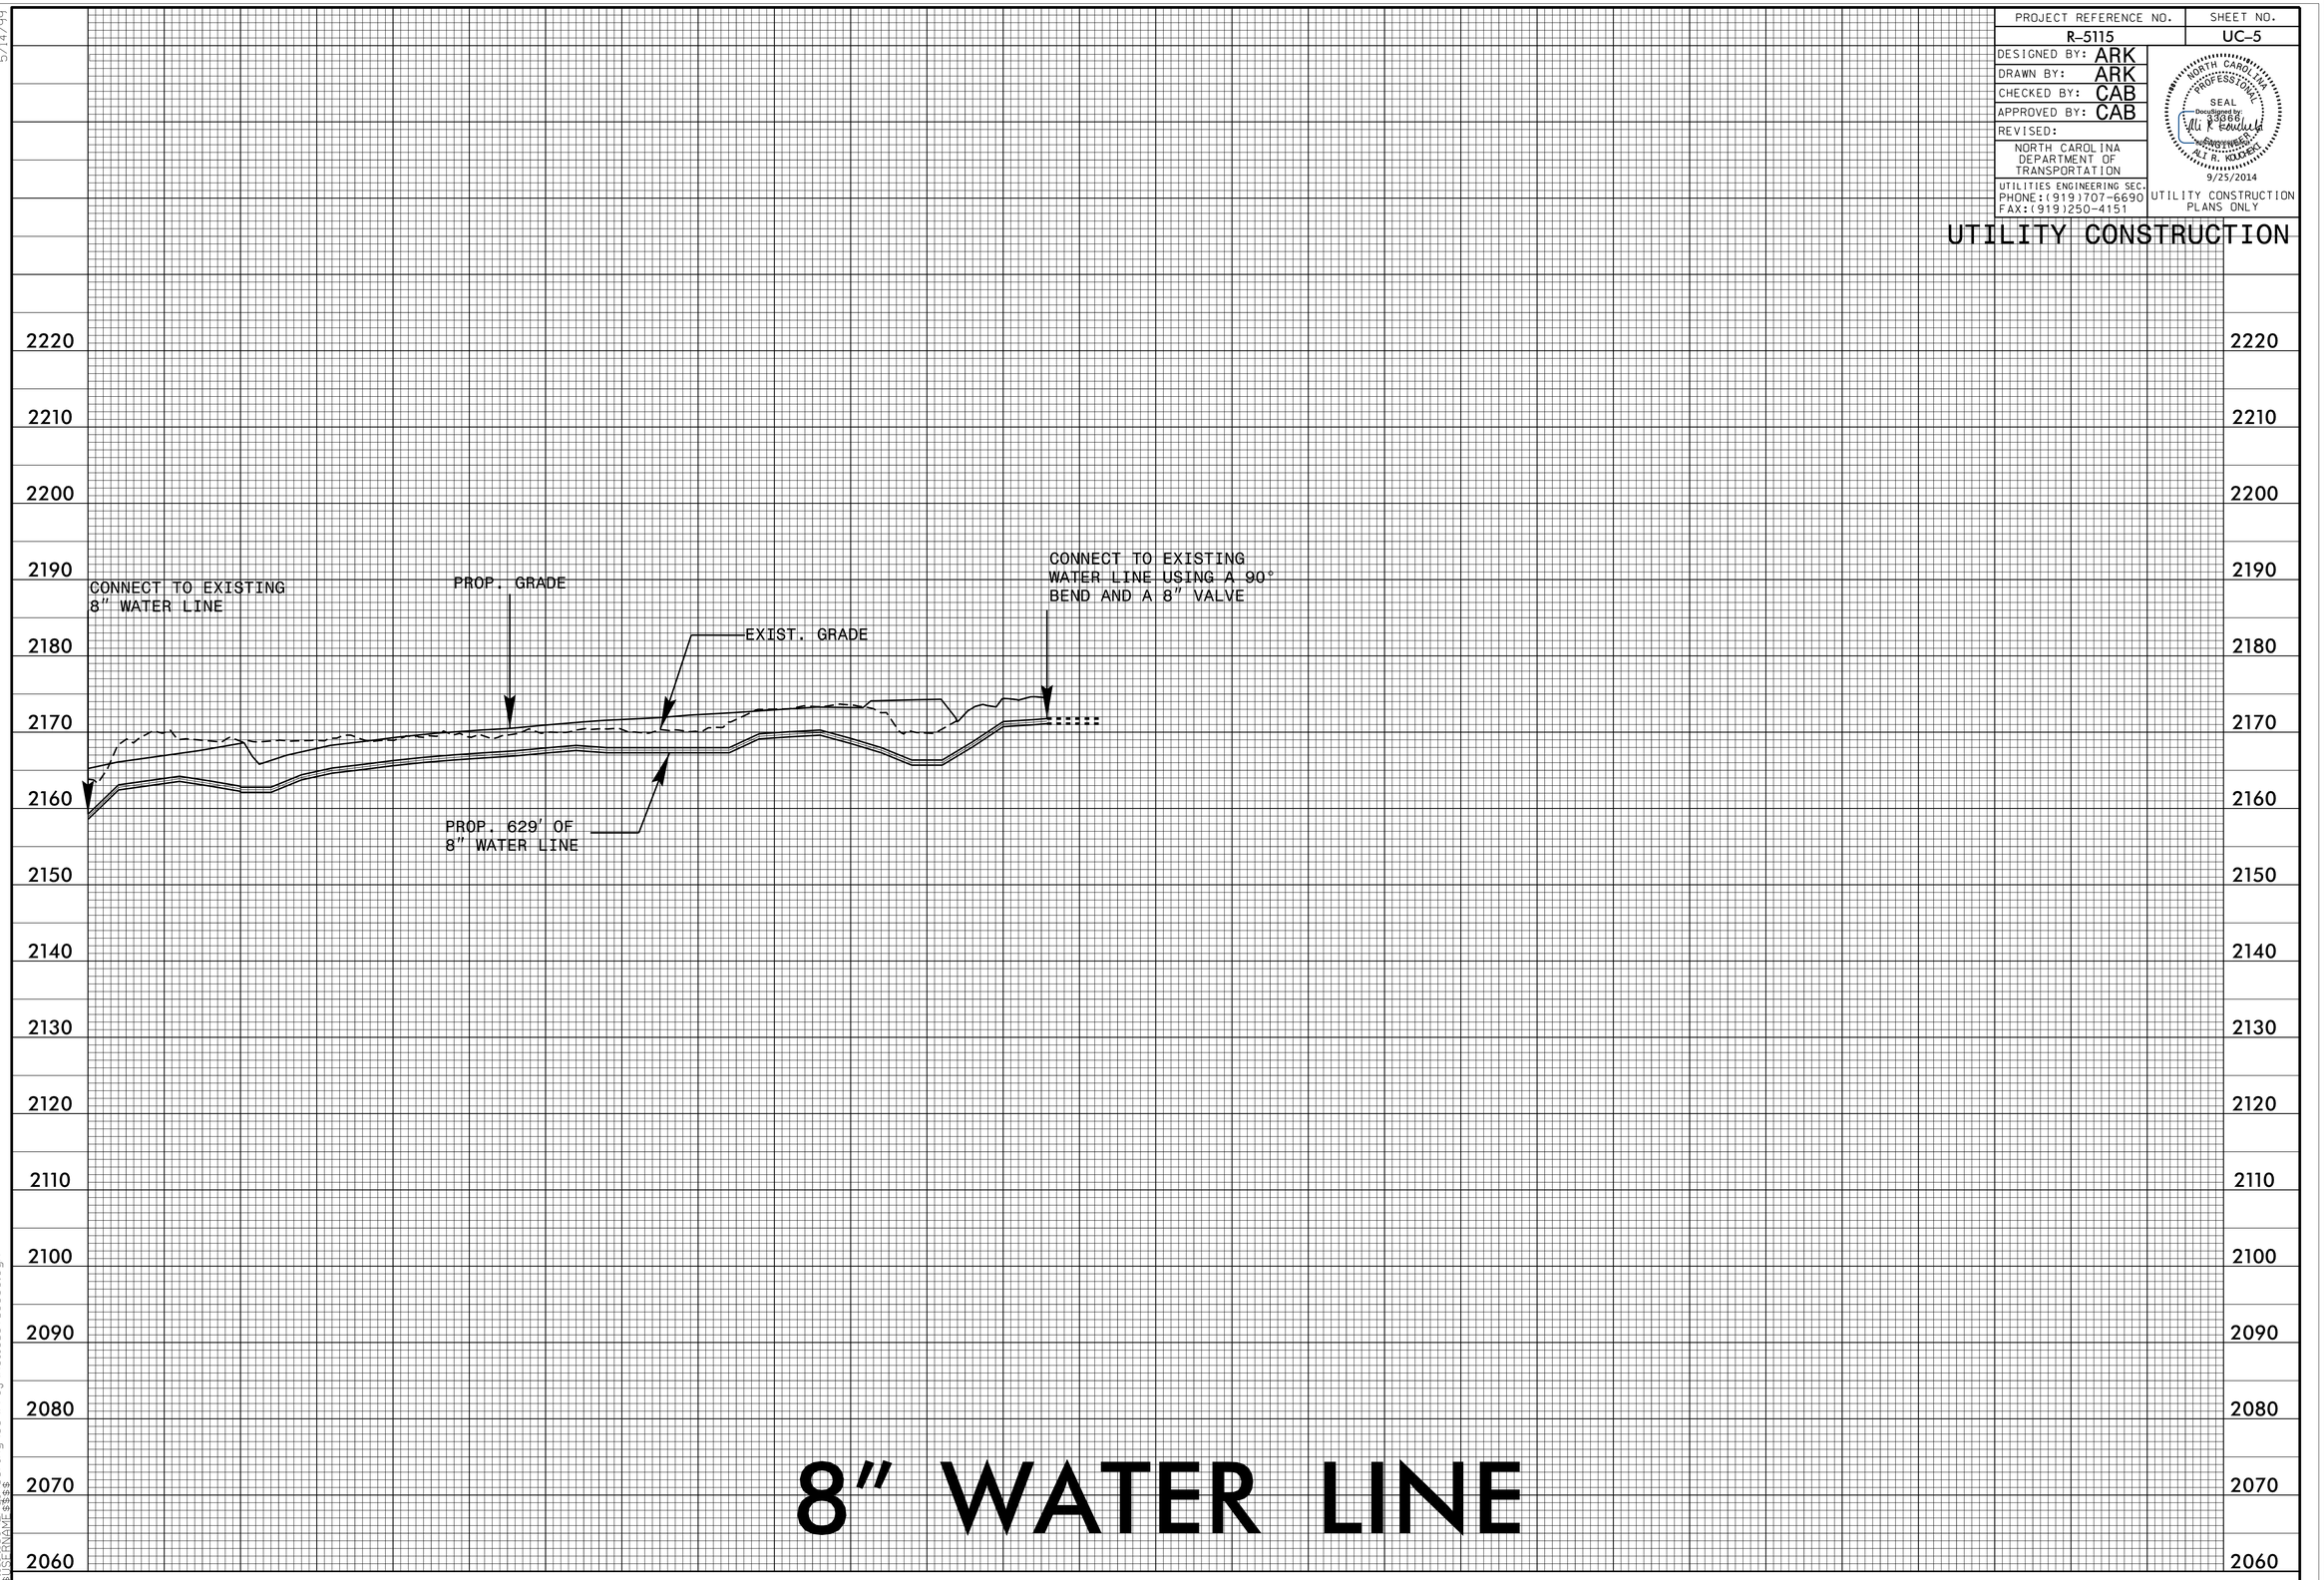

5/14/99

25-SEP-2014 15:06
R:\Utilities\Engineering\UC\Proj\R5115_UT_UC05.dgn
$$USER$$
Scale: 1:1
Angle: 0.0000
Align: WL-1-T