PROJECT REFERENCE NO.	SHEET NO.
R-5115	U0-2

UTILITIES BY OTHERS

NOTE:
ALL PROPOSED UTILITY WORK SHOWN ON THIS SHEET WILL BE DONE BY OTHERS. NO PAYMENT WILL BE MADE TO THE CONTRACTOR FOR PROPOSED UTILITY WORK SHOWN ON THIS SHEET.

SEE SHEET 5 FOR PROFILE OF -L-
SEE SHEET 5 FOR PROFILE OF -Y23-

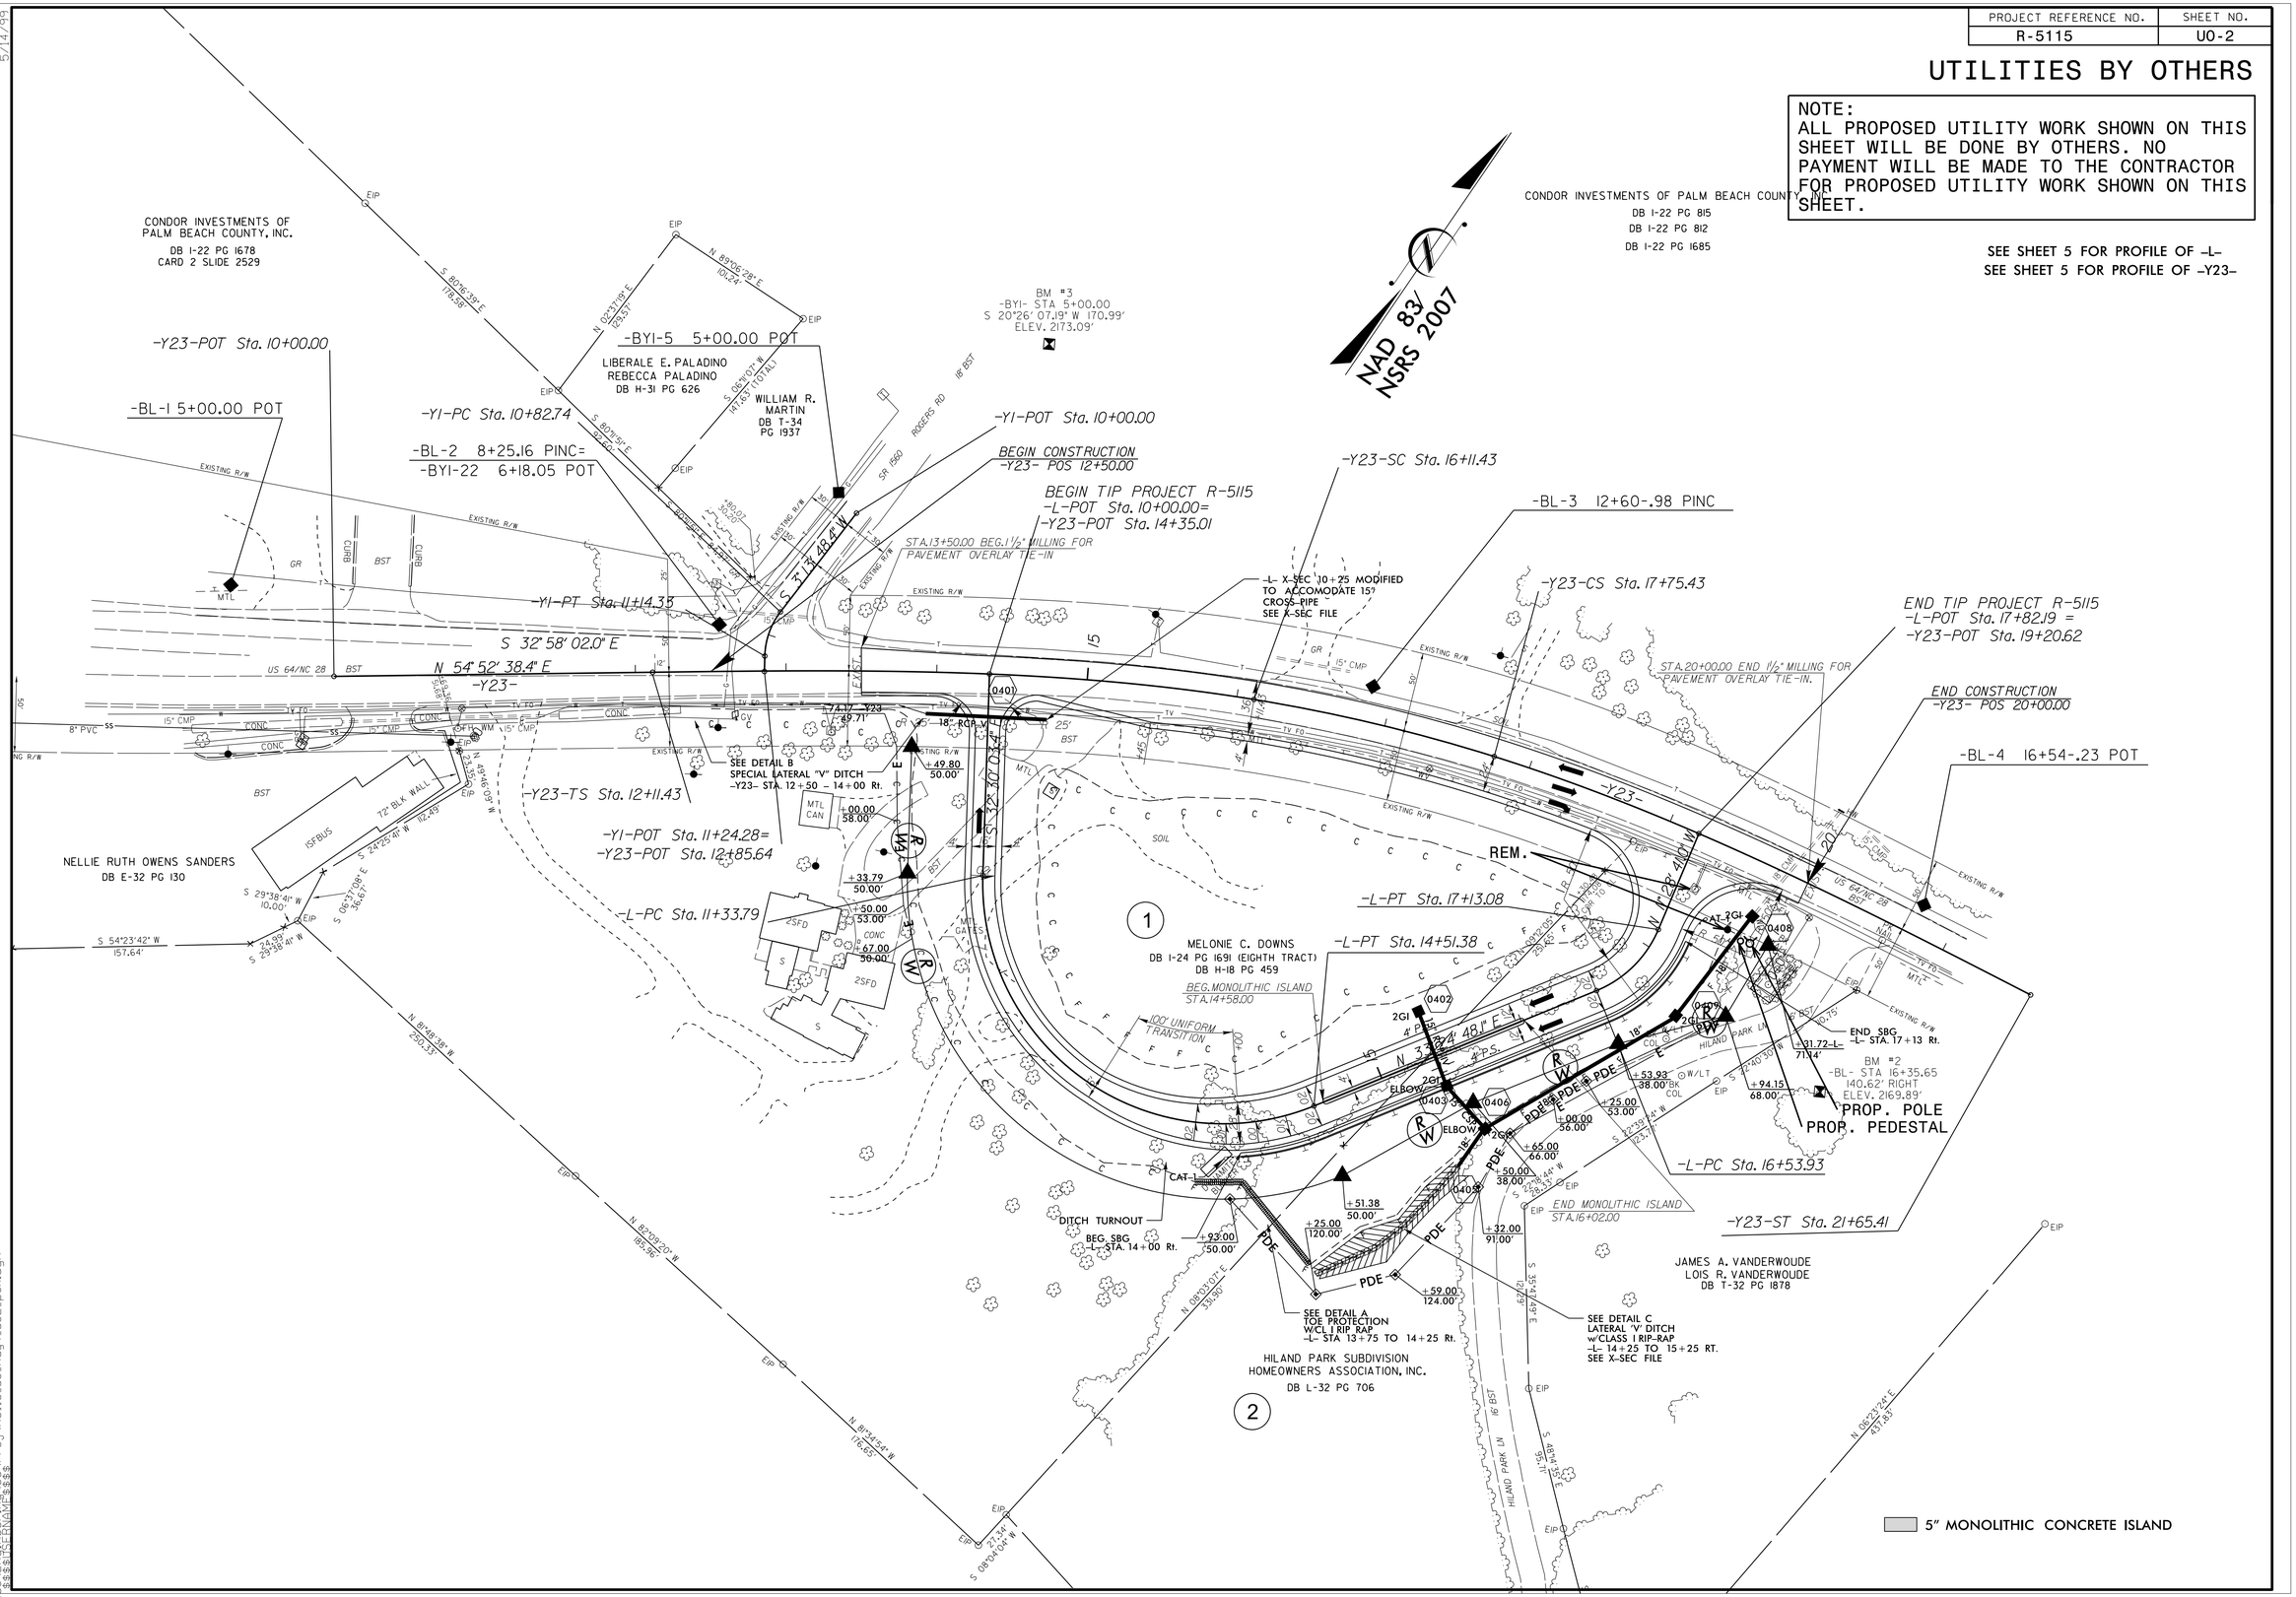

5/14/99

28-AUG-2014 08:57
Utilities\Engineering\Proj\R5115_uo_Rdy4_uo2_psh.dgn