PROJ. REFERENCE NO.	SHEET NO.
R-2519B	TMP-17

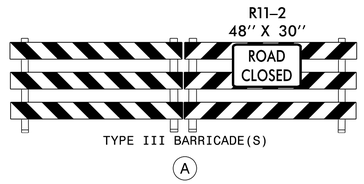

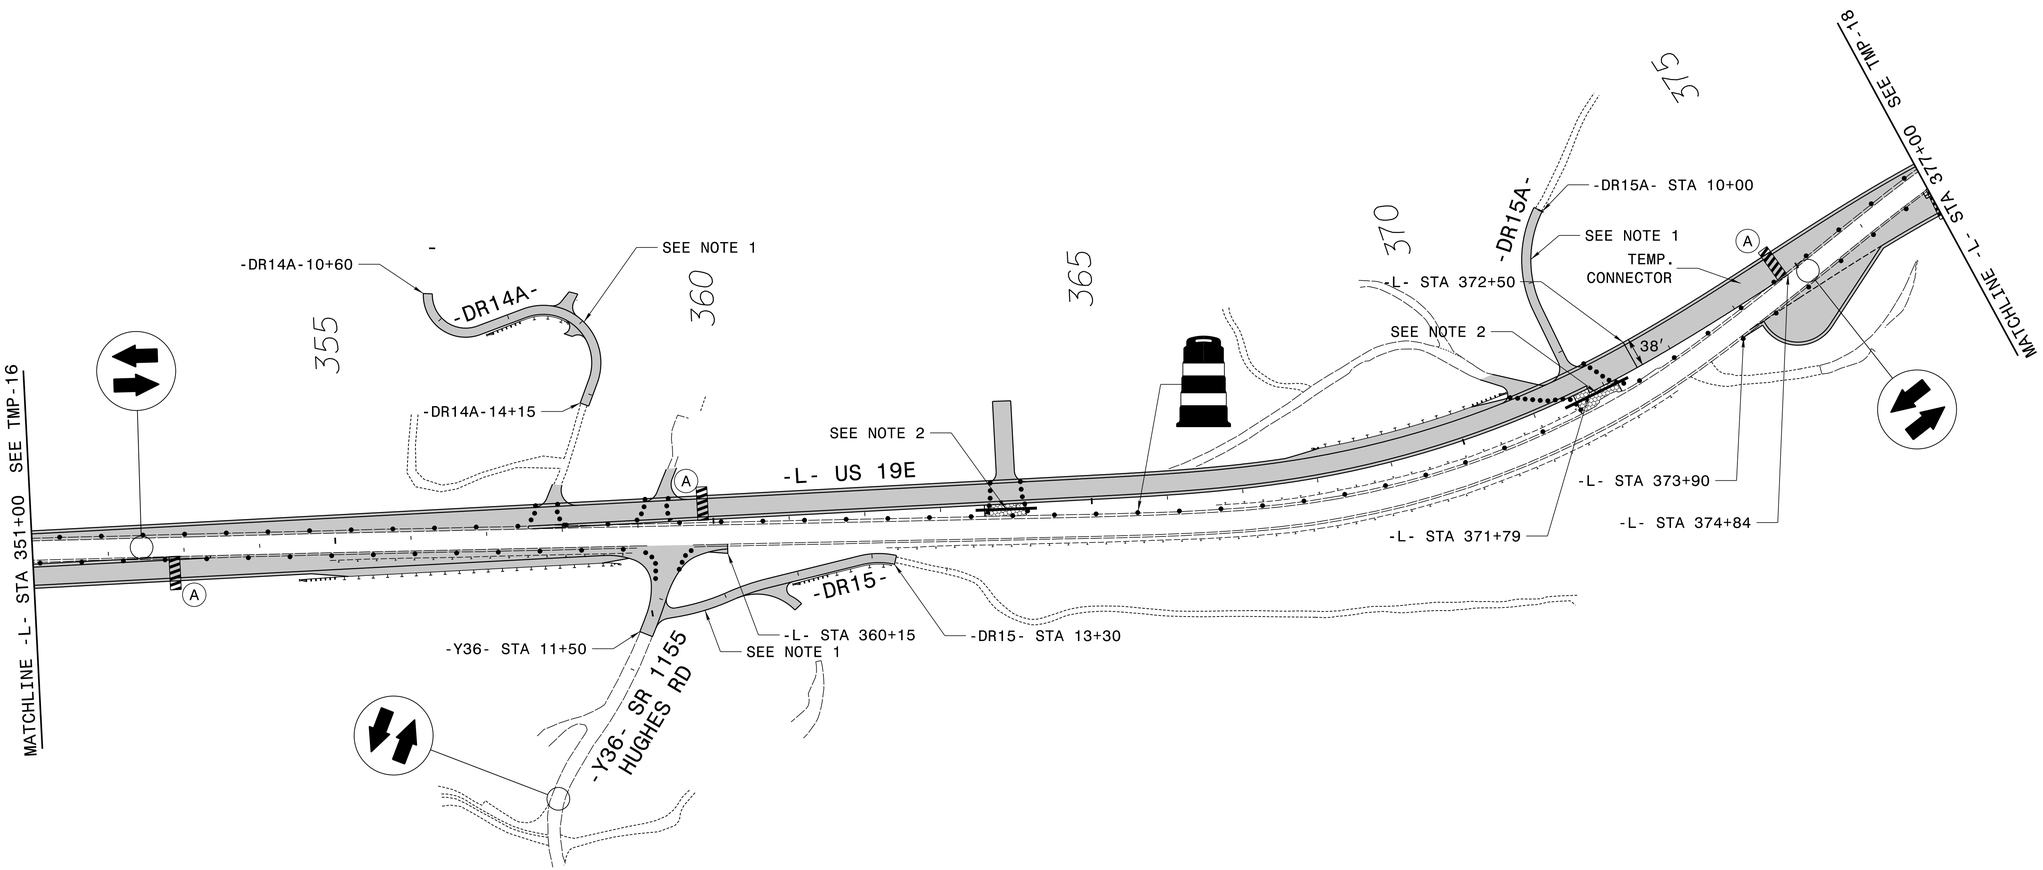

NOTES:
1. UPON COMPLETION DIRECT TRAFFIC ONTO PROPOSED DRIVEWAY.
2. CONSTRUCT TEMPORARY DRIVEWAY ACCESS AND DRIVEWAY PIPE AS DIRECTED BY THE ENGINEER.

ALL PAVEMENT MARKINGS ARE EXISTING MARKINGS UNLESS OTHERWISE NOTED

PLAN PREPARED IN THE OFFICE OF:
PROGRESSIVE DESIGN GROUP, INC.
ENGINEERS • CONSULTANTS

APPROVED: Jim Arey DATE: 8/5/2014
DocuSigned by:
F4C4C380C46F482...

SEAL

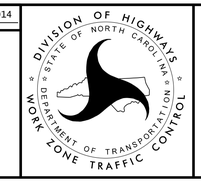

TRANSPORTATION MANAGEMENT PLAN
PHASE I OVERVIEWS

6/28/2014
R2519B_TMP_PSH17.dgn
TAREY