PROJ. REFERENCE NO.	SHEET NO.
R-2519B	TMP-58

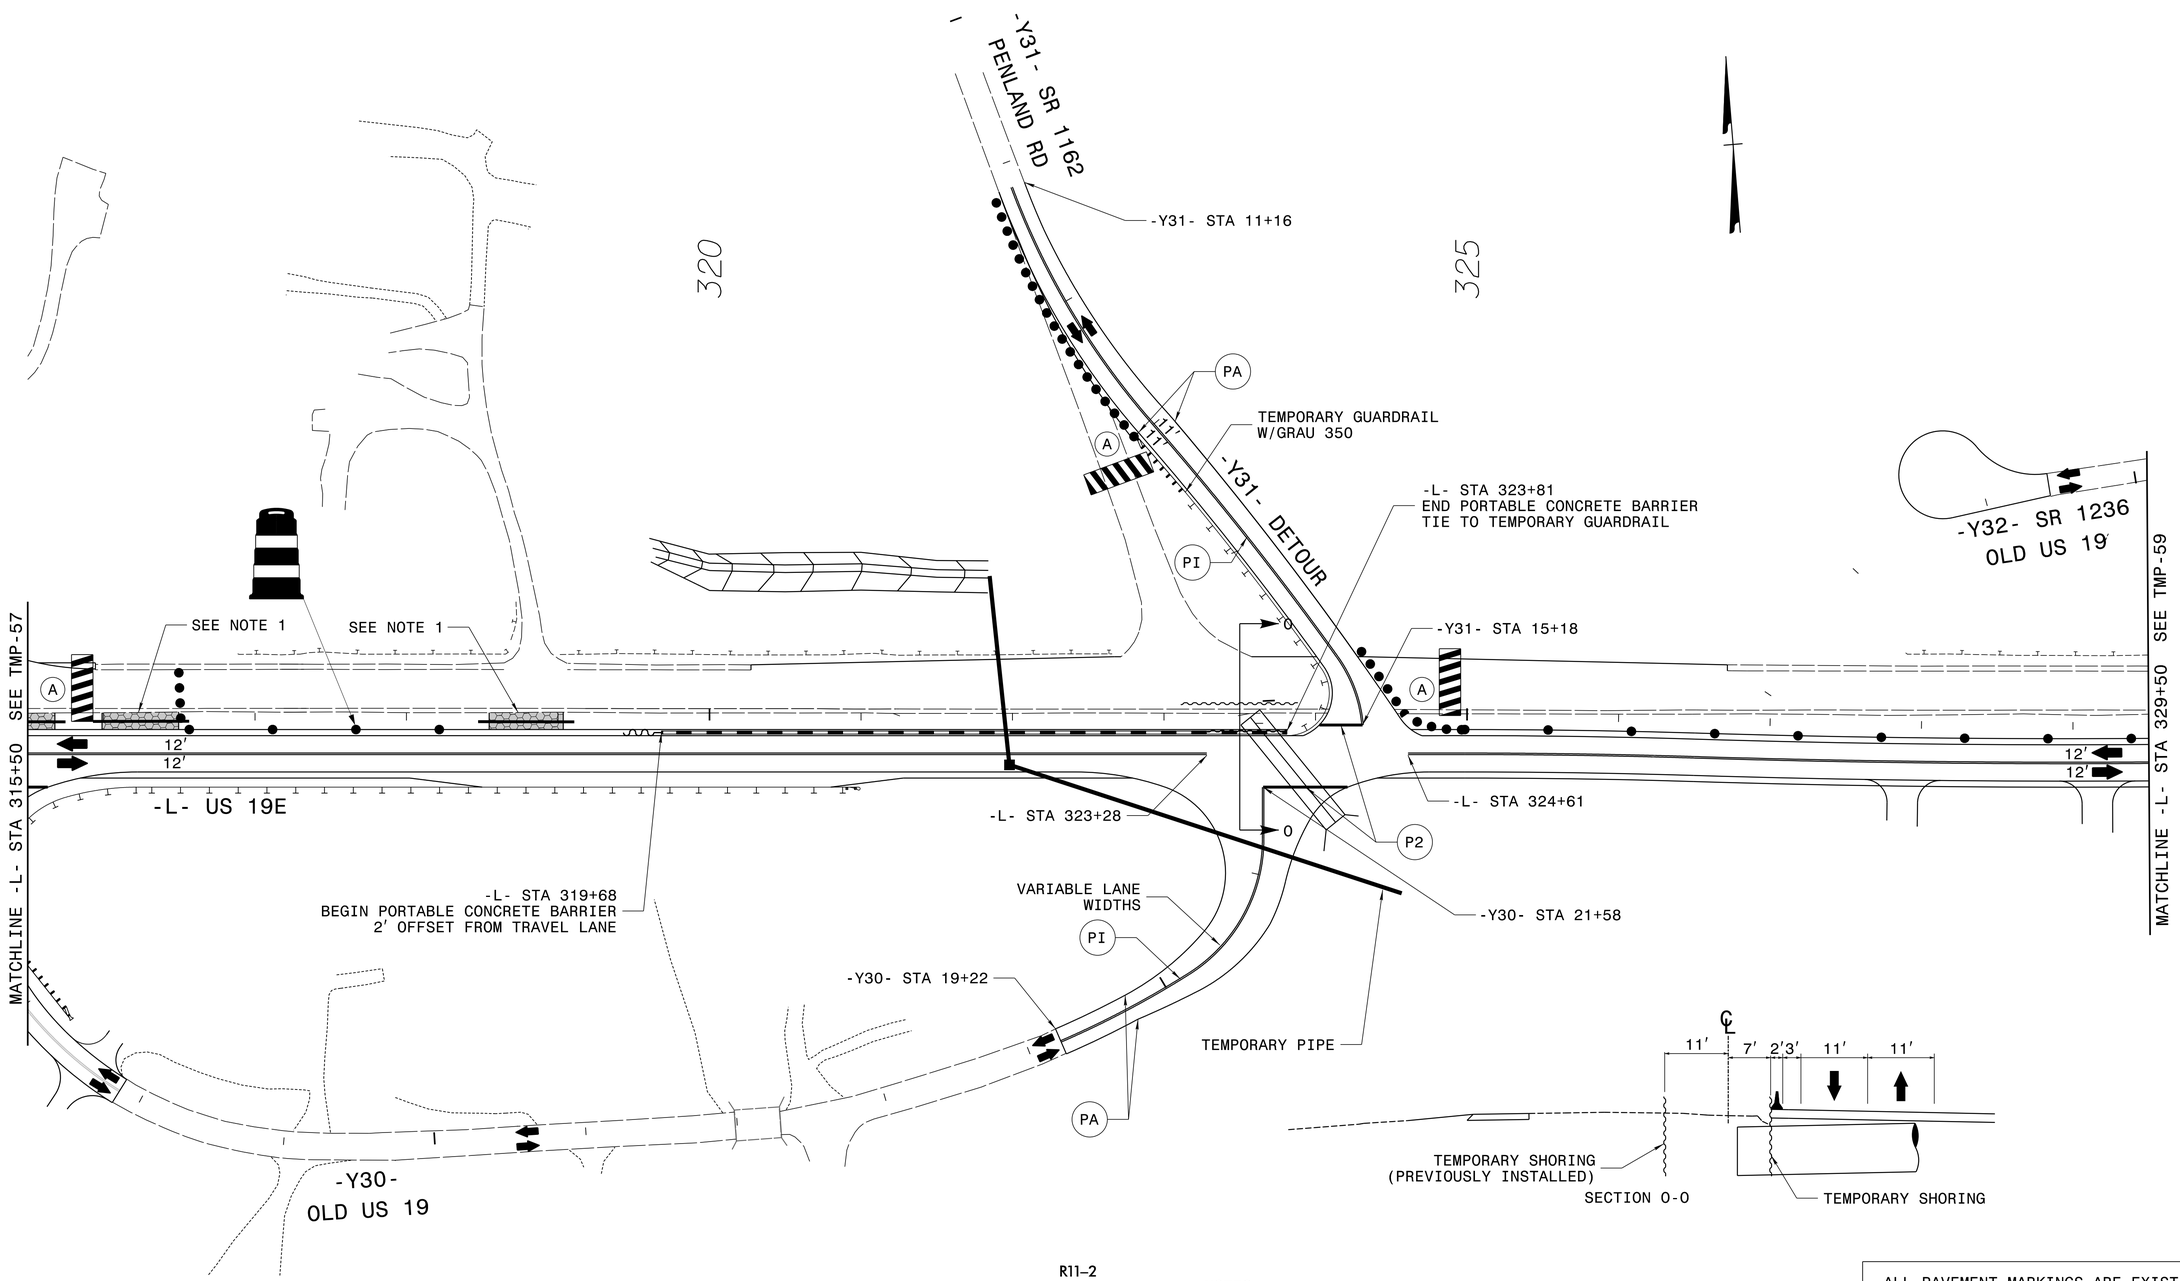

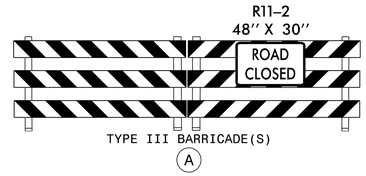

NOTES
1. CONSTRUCT TEMPORARY DRIVEWAY ACCESS AND DRIVEWAY PIPE AS DIRECTED BY THE ENGINEER.

ALL PAVEMENT MARKINGS ARE EXISTING MARKINGS UNLESS OTHERWISE NOTED

PLAN PREPARED IN THE OFFICE OF:
PROGRESSIVE DESIGN GROUP, INC.
ENGINEERS • CONSULTANTS

APPROVED: Jim Arey DATE: 8/5/2014
SEAL
NORTH CAROLINA PROFESSIONAL SEAL 025465 ENGINEER JIM AREY

DIVISION OF HIGHWAYS • STATE OF NORTH CAROLINA • DEPARTMENT OF TRANSPORTATION • WORK ZONE TRAFFIC CONTROL

TRANSPORTATION
MANAGEMENT PLAN
PHASE II DETAILS

6/28/2014
R2519B_TMP_PSH58.dgn
TAREY