PROJ. REFERENCE NO.	SHEET NO.
R-2519B	TMP-13

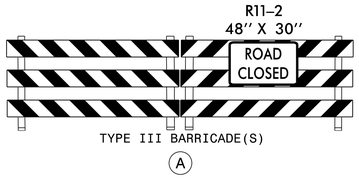

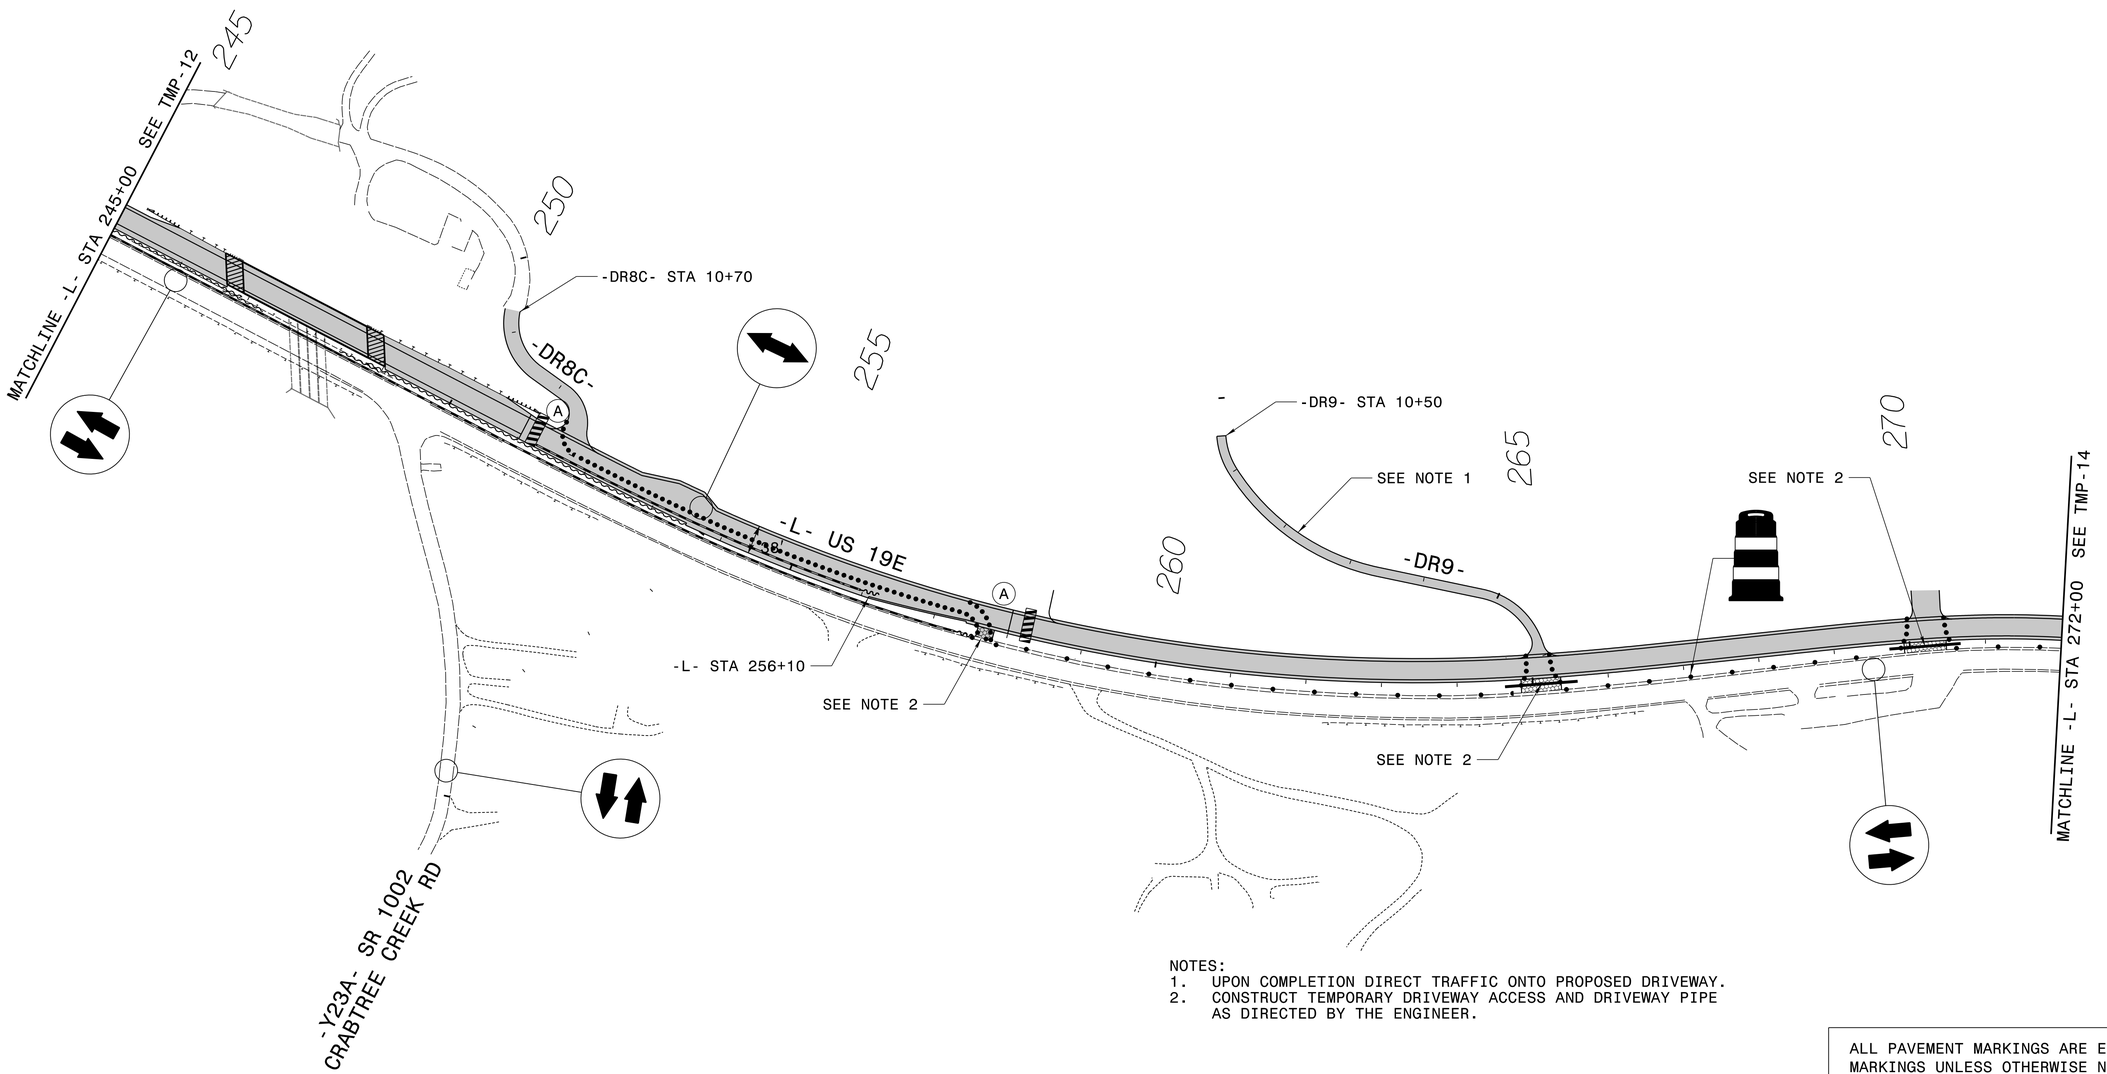

NOTES:
1. UPON COMPLETION DIRECT TRAFFIC ONTO PROPOSED DRIVEWAY.
2. CONSTRUCT TEMPORARY DRIVEWAY ACCESS AND DRIVEWAY PIPE AS DIRECTED BY THE ENGINEER.

ALL PAVEMENT MARKINGS ARE EXISTING MARKINGS UNLESS OTHERWISE NOTED

PLAN PREPARED IN THE OFFICE OF:
PROGRESSIVE DESIGN GROUP, INC.
ENGINEERS • CONSULTANTS

APPROVED: Tim Arey DATE: 8/5/2014
DocuSigned by: 74C4C3BDCA6F4BD...

SEAL
NORTH CAROLINA PROFESSIONAL SEAL 025465 ENGINEER TIM AREY

DIVISION OF HIGHWAYS
STATE OF NORTH CAROLINA
DEPARTMENT OF TRANSPORTATION
WORK ZONE TRAFFIC CONTROL

TRANSPORTATION MANAGEMENT PLAN
PHASE I OVERVIEWS

6/28/2014
R2519B_TMP_PSH13.dgn
TAREY