PROJ. REFERENCE NO.	SHEET NO.
R-2519B	TMP-22

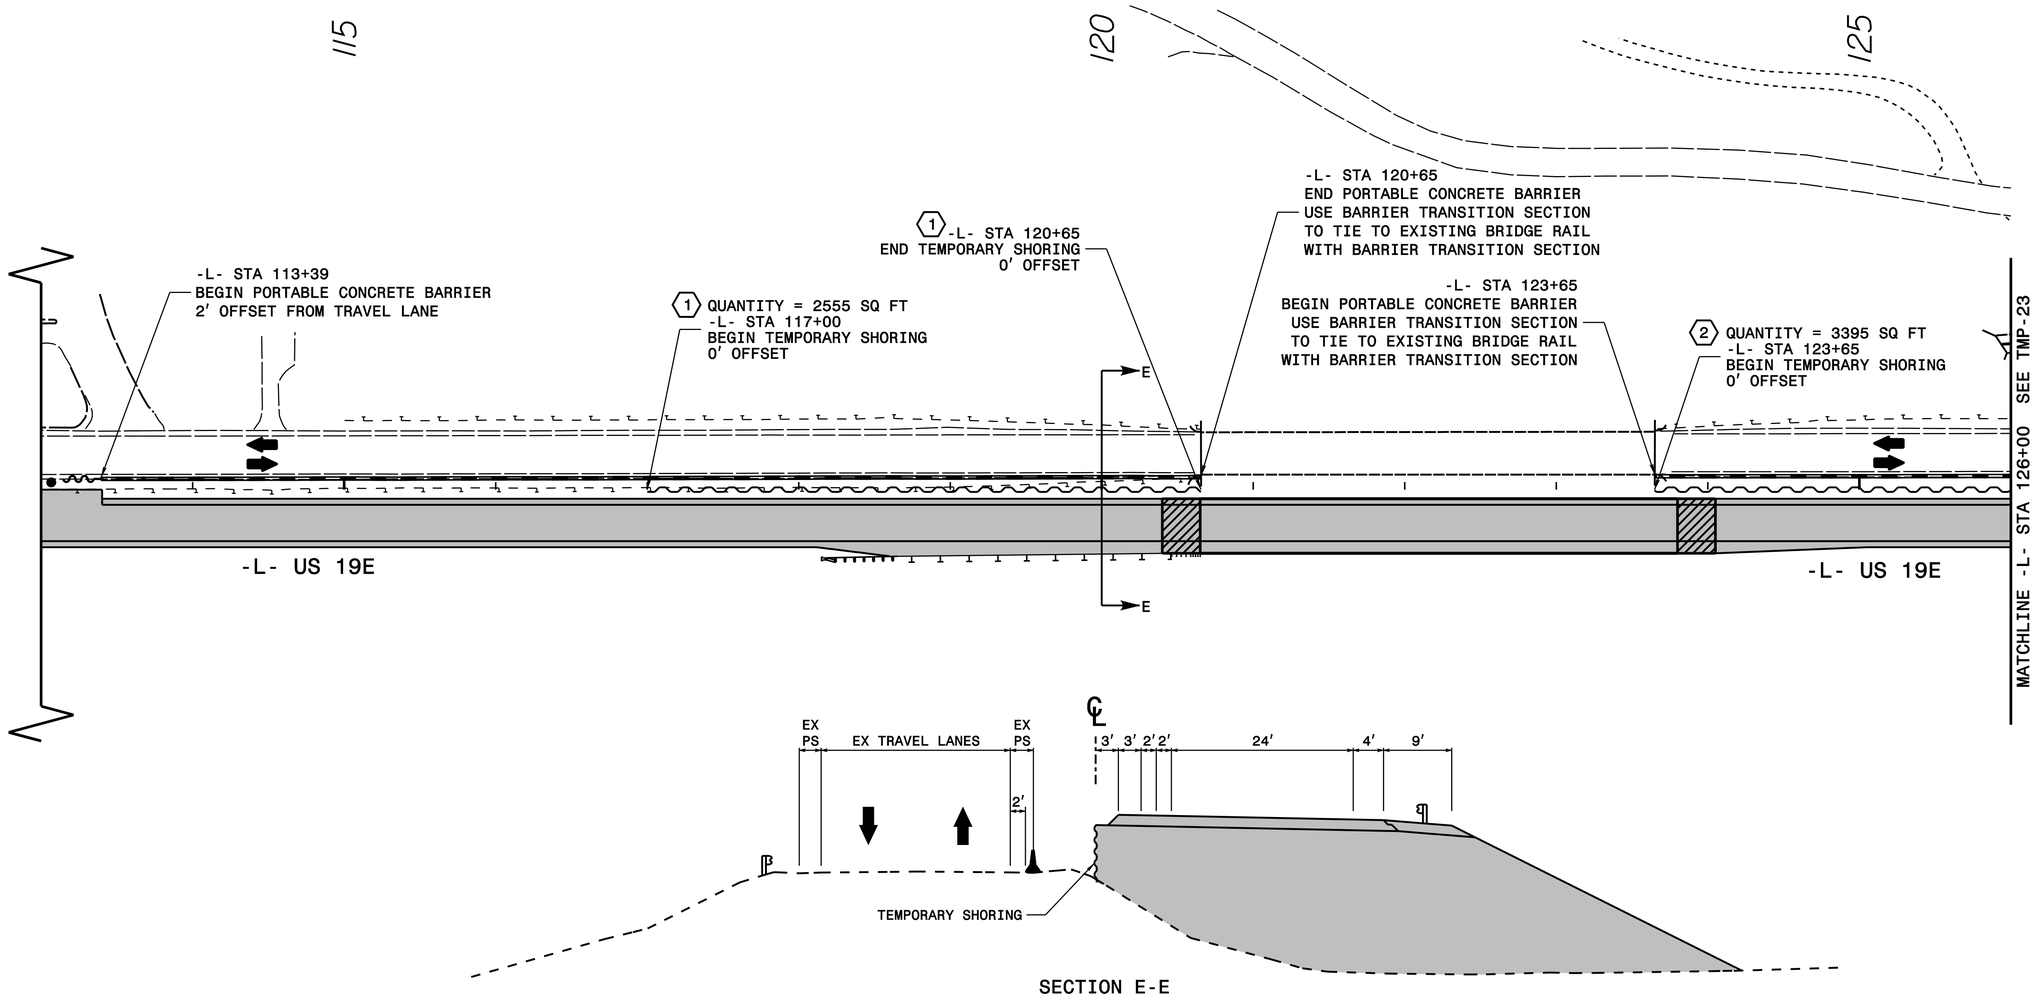

SECTION E-E

ALL PAVEMENT MARKINGS ARE EXISTING MARKINGS UNLESS OTHERWISE NOTED

PLAN PREPARED IN THE OFFICE OF:
PROGRESSIVE DESIGN GROUP, INC.
ENGINEERS • CONSULTANTS

APPROVED: Jim Arey DATE: 8/14/2014
DocuSigned by:
F4C4C30CC4F4BC...

SEAL

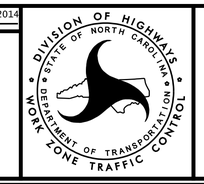

TRANSPORTATION MANAGEMENT PLAN
PHASE I DETAILS

07/24/2014
r2519b_TMP_PSH
TAREY