PROJ. REFERENCE NO.	SHEET NO.
R-2519B	TMP-33

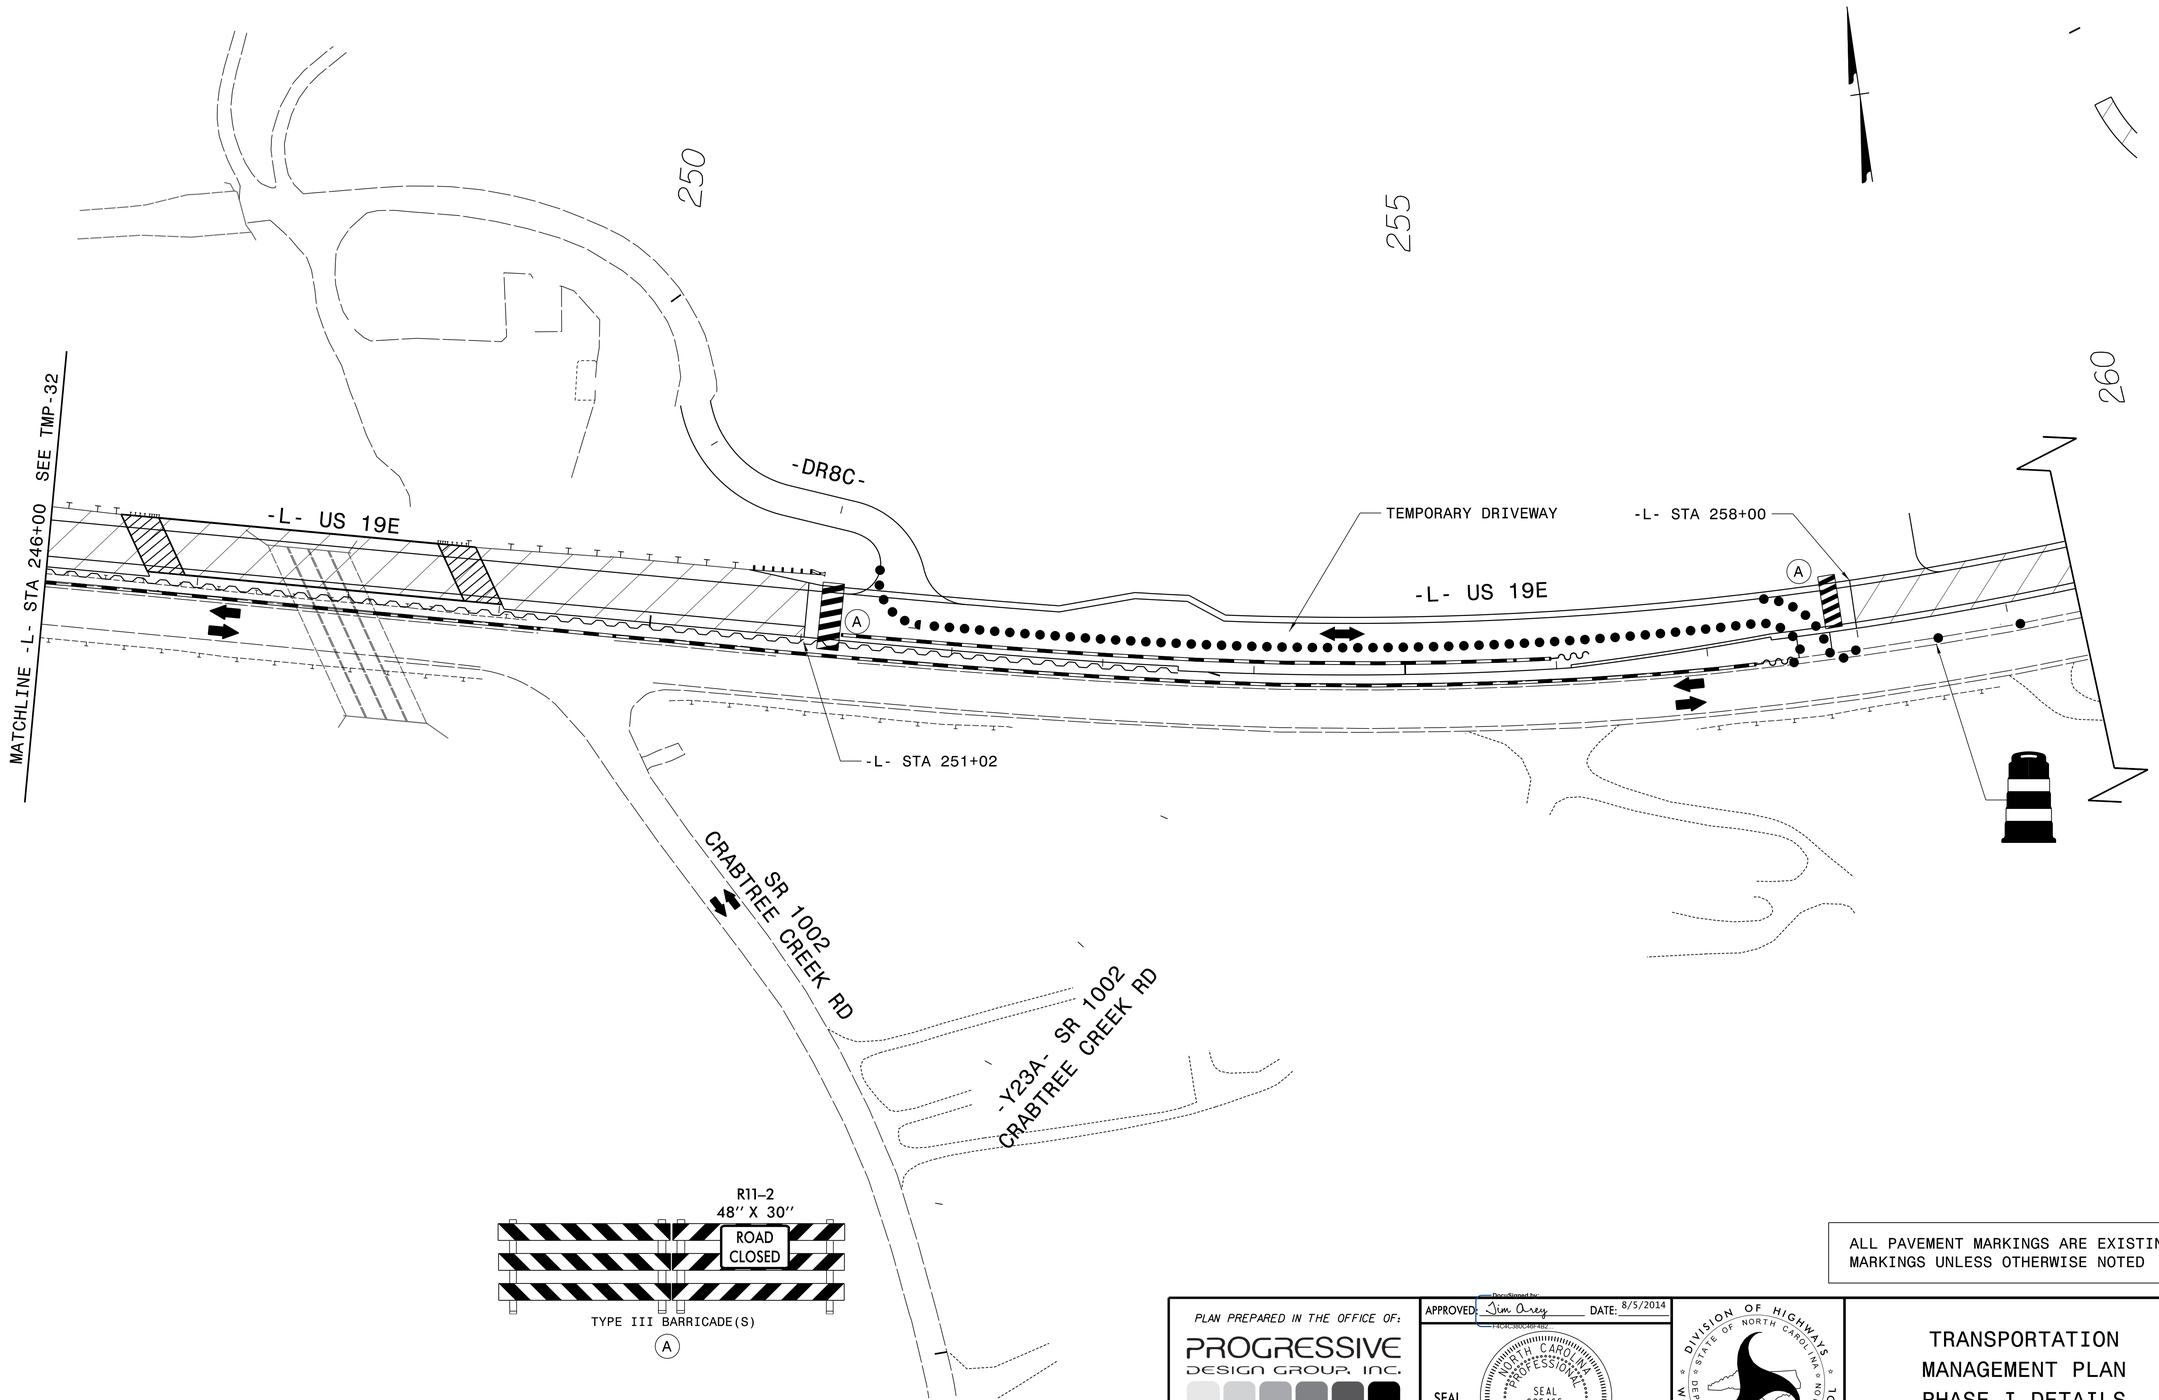

ALL PAVEMENT MARKINGS ARE EXISTING MARKINGS UNLESS OTHERWISE NOTED

PLAN PREPARED IN THE OFFICE OF:
PROGRESSIVE DESIGN GROUP, INC.
ENGINEERS • CONSULTANTS

APPROVED: DocuSigned by: Jim Arey F4C4C380C4E...REC DATE: 8/5/2014

SEAL

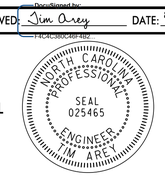

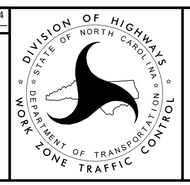

TRANSPORTATION MANAGEMENT PLAN
PHASE I DETAILS

6/28/2014
R2519B_TMP_PSH33.dgn
TAREY