PROJECT REFERENCE NO.	SHEET NO.
R-2519B	UO-16

UTILITIES BY OTHERS

NOTE:
ALL PROPOSED UTILITY WORK SHOWN ON THIS SHEET WILL BE DONE BY OTHERS

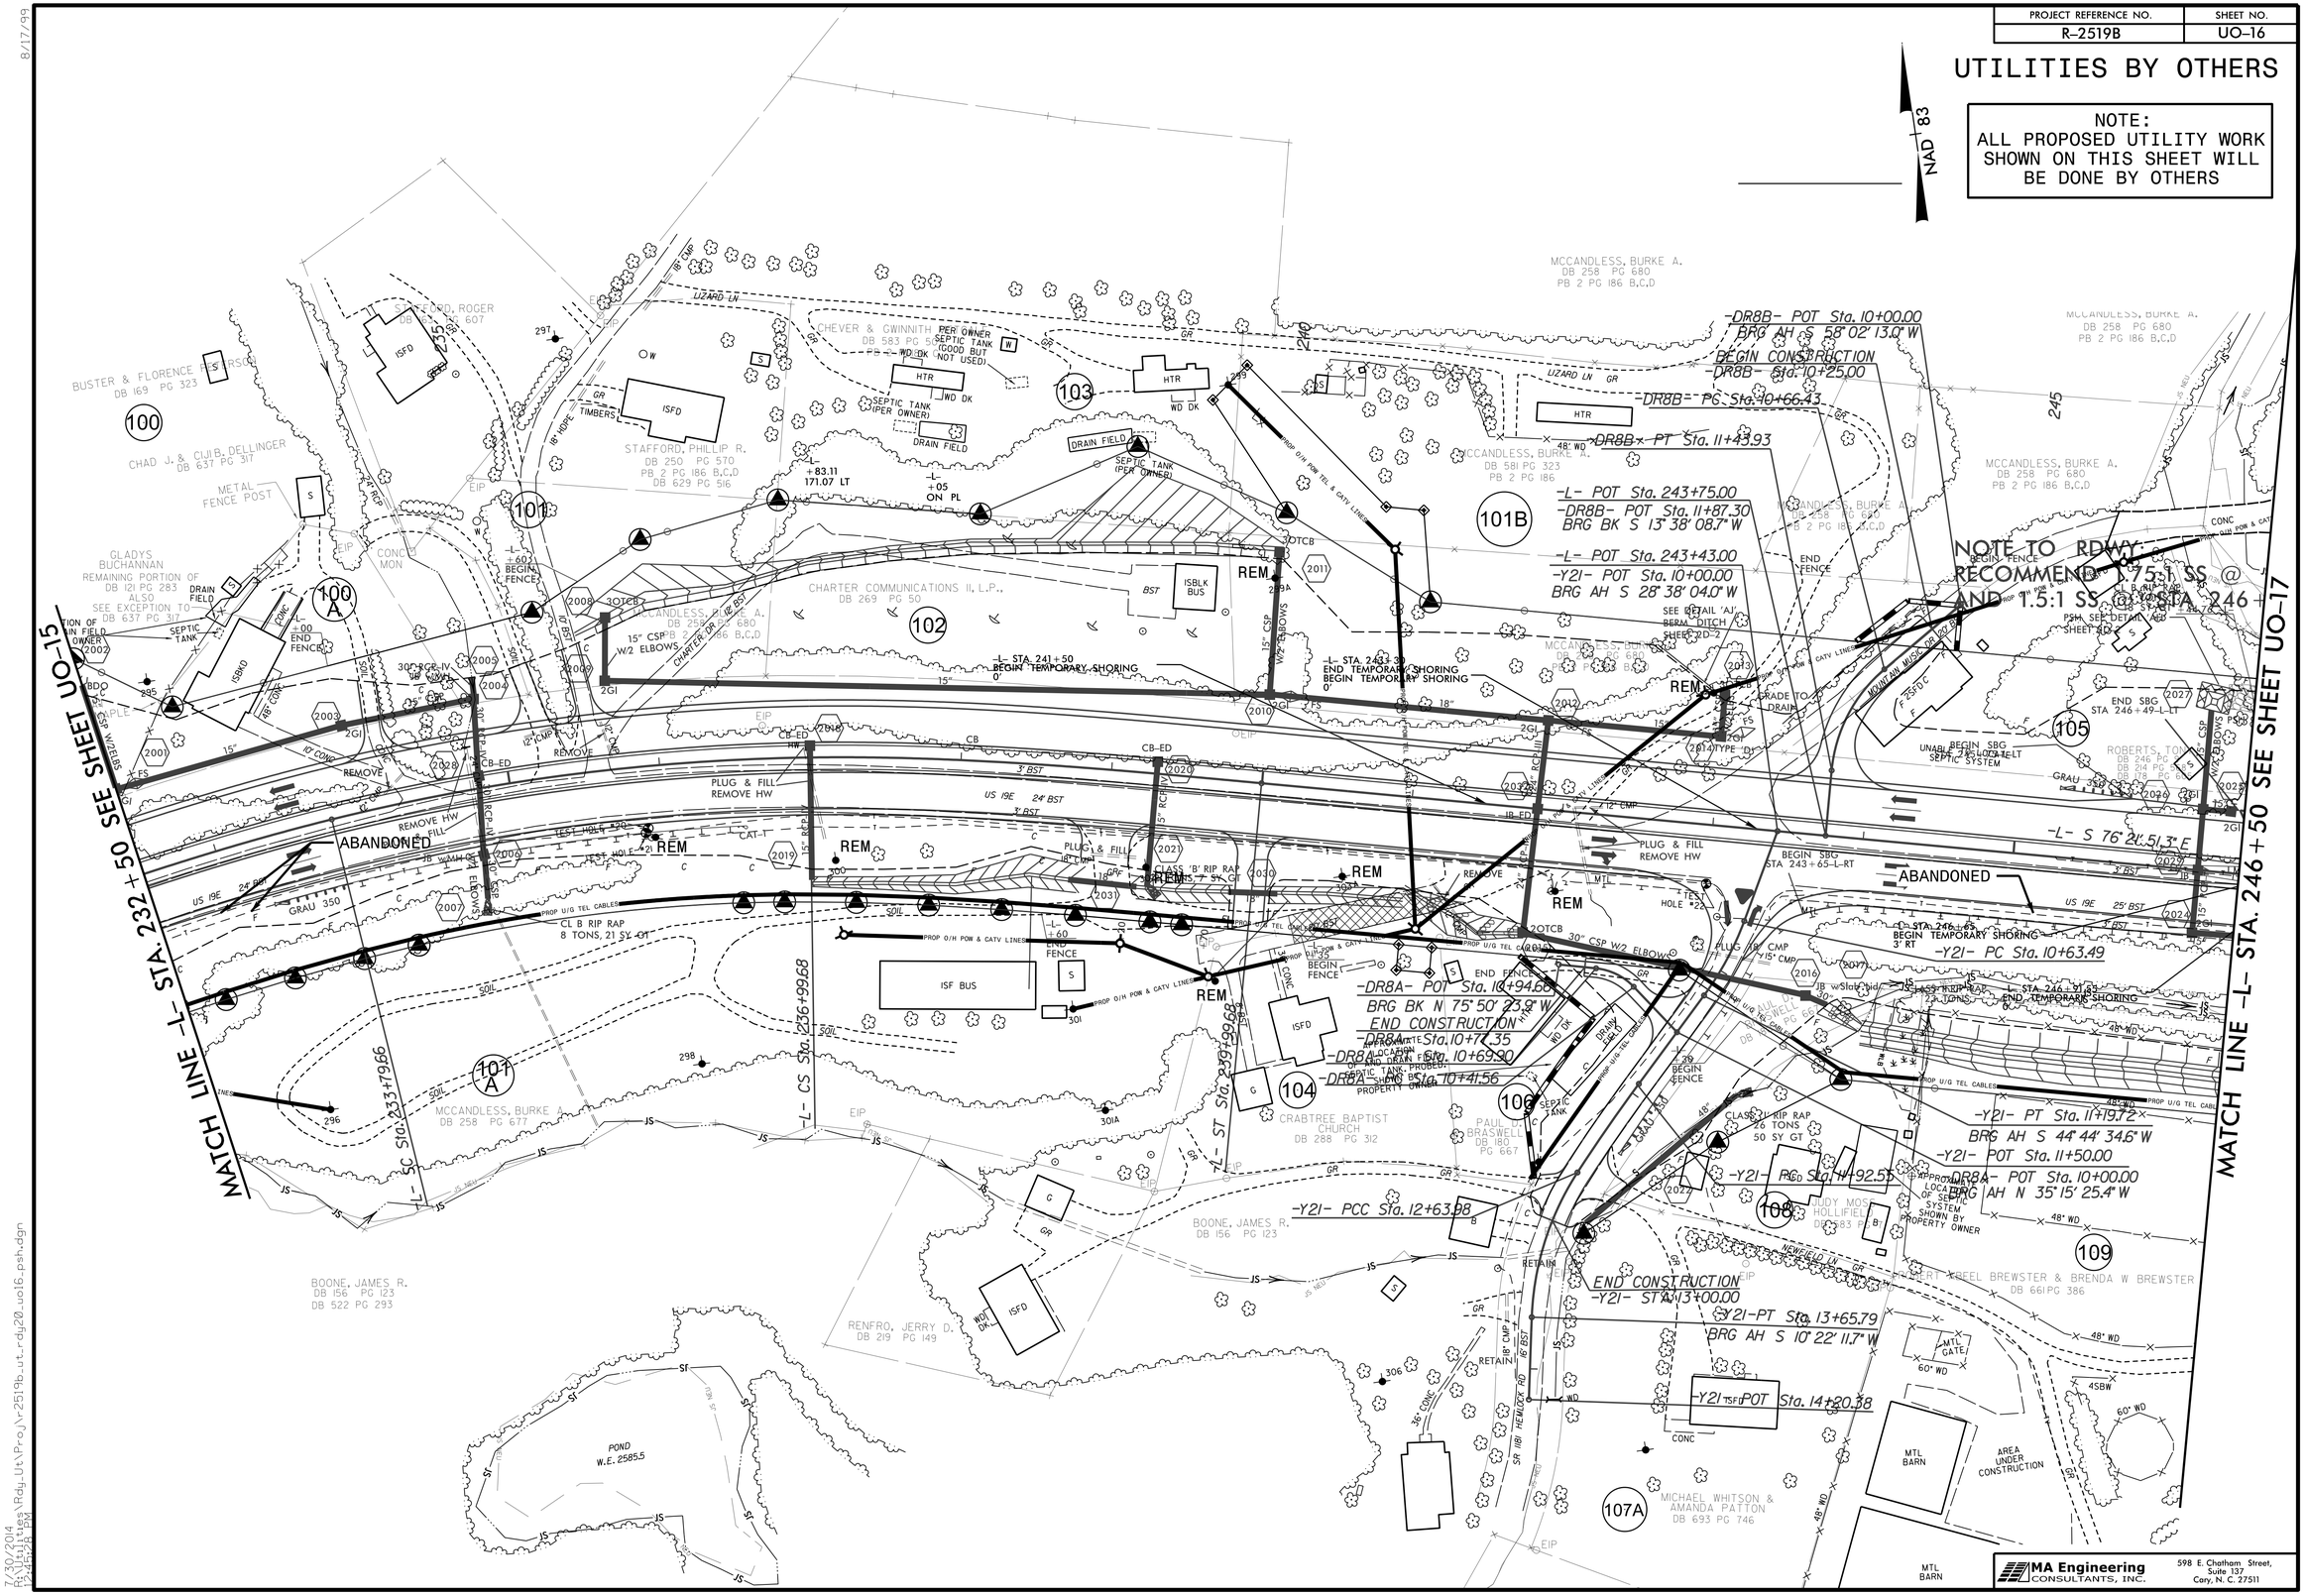

8/17/99

7/30/2014
R:\Structures\Rdy_Ut\Proj\r2519b_ut-rdy20_uo16_psh.dgn
12:45:23 PM