PROJECT REFERENCE NO.	SHEET NO.
R-2519B	SIGN-14

NORTH CAROLINA PROFESSIONAL SEAL 031533 ENGINEER JOHN G. TOWNSEND 12/05/2014

NAD 83

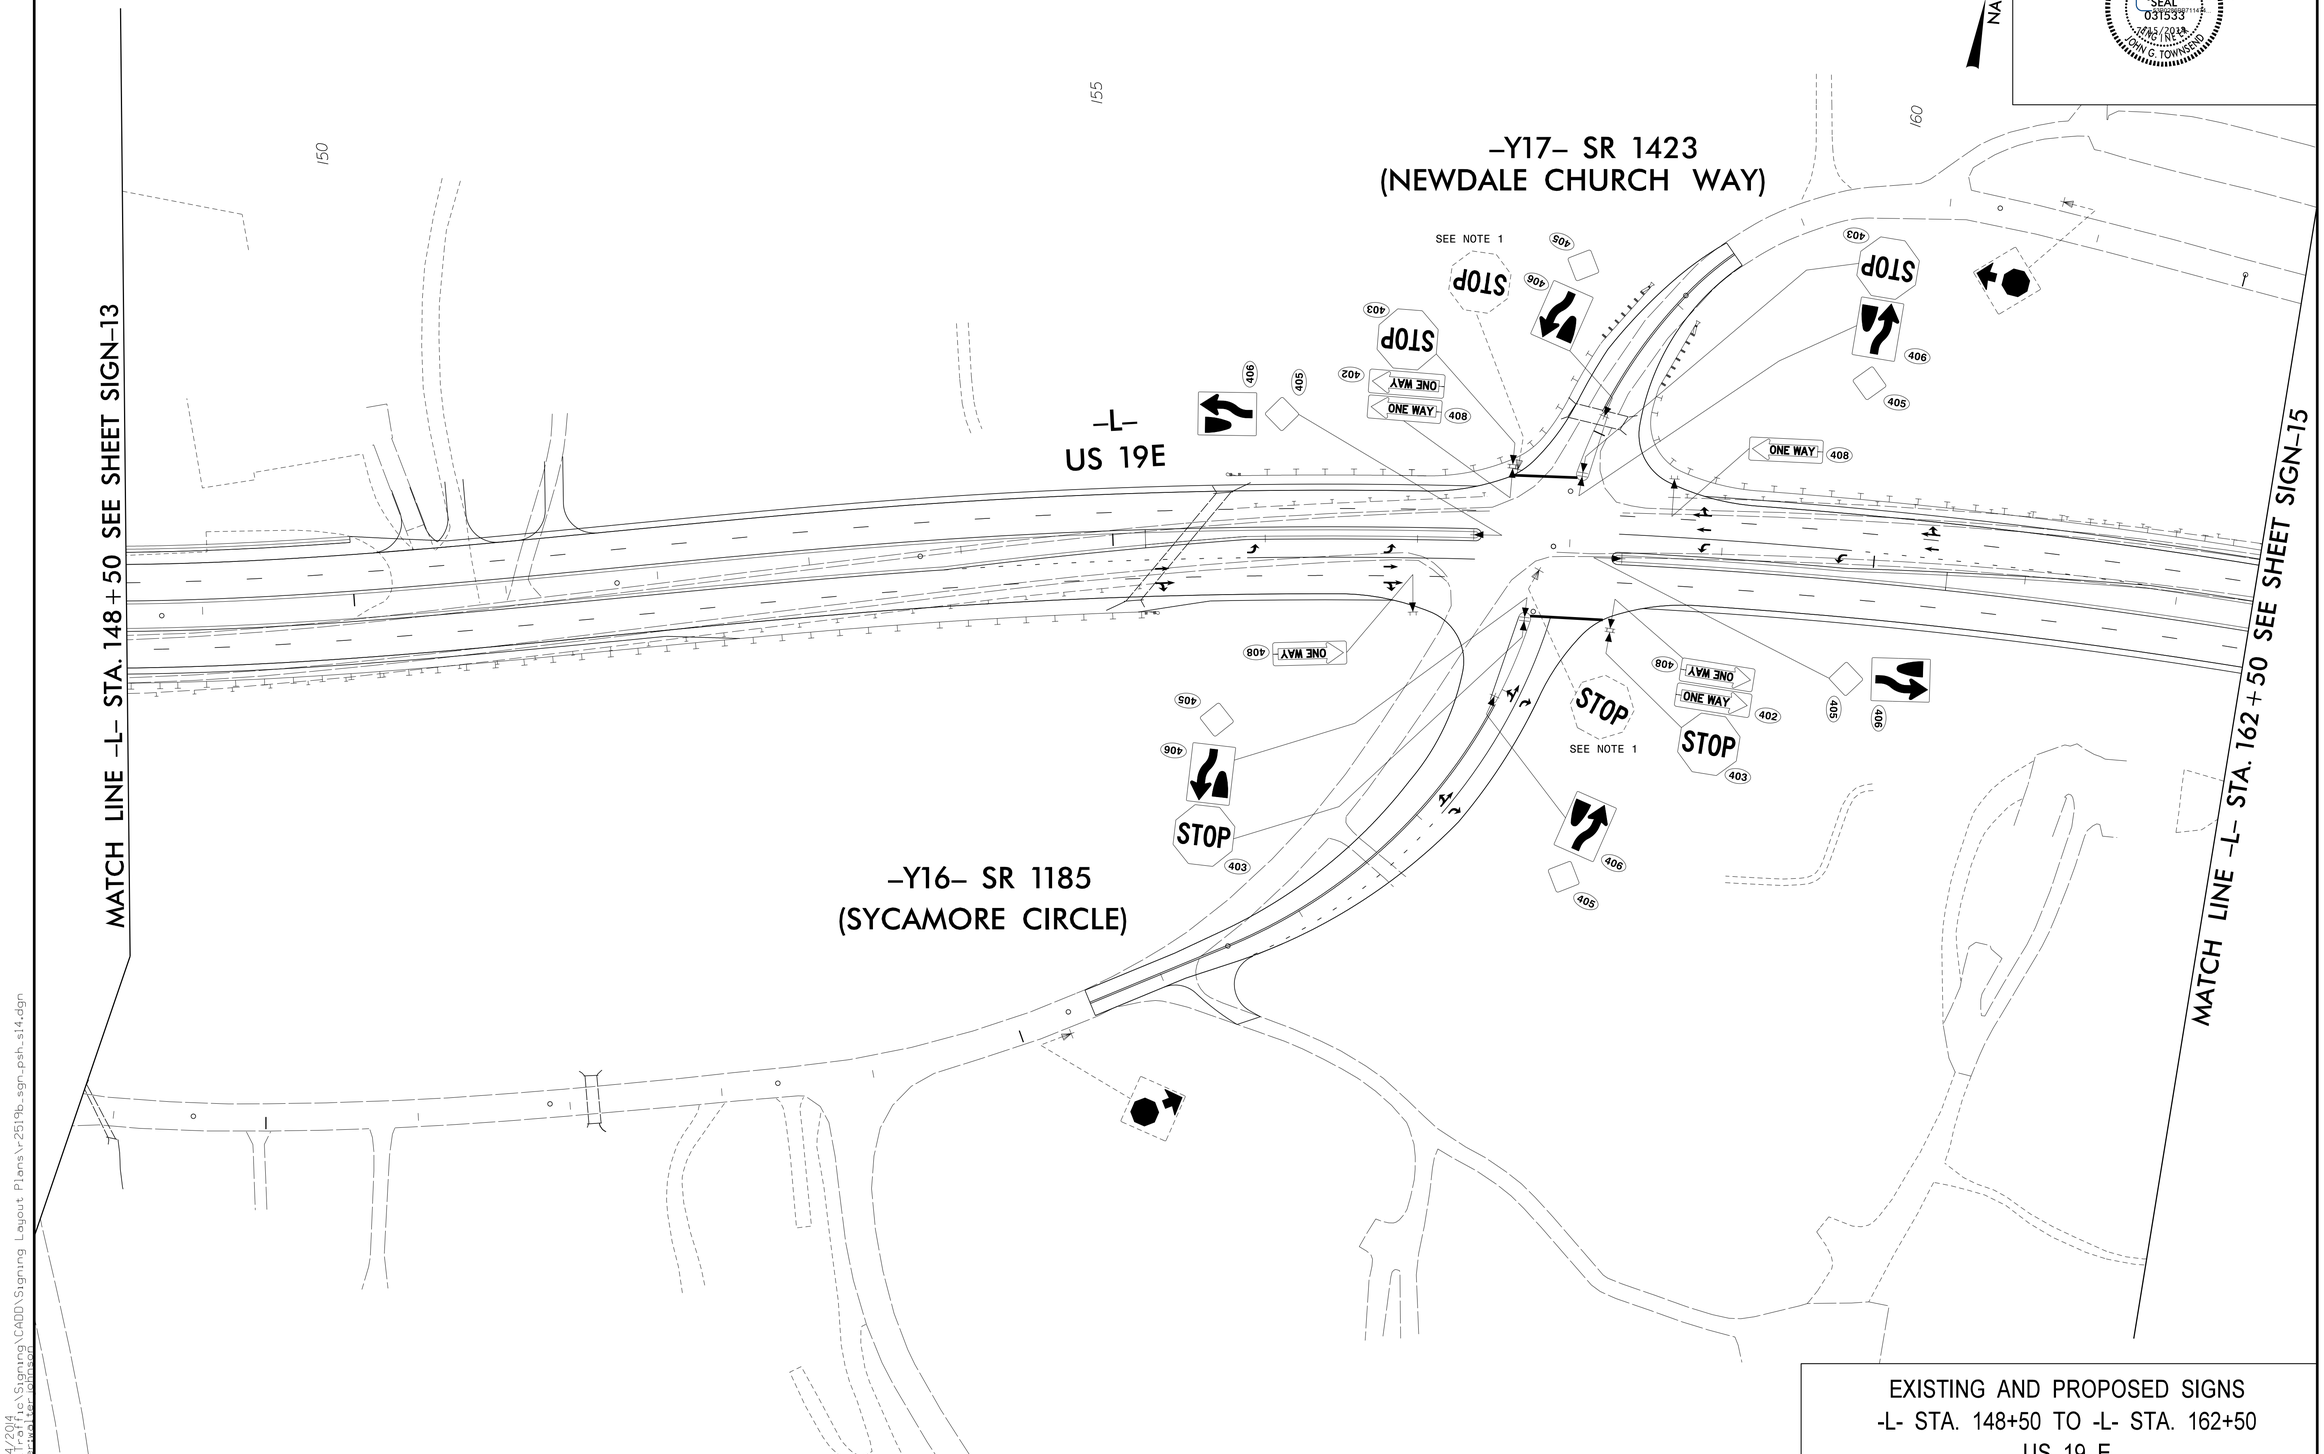

EXISTING AND PROPOSED SIGNS
-L- STA. 148+50 TO -L- STA. 162+50
US 19 E

8/17/99

7/14/2014
R:\Traffic\Signing\CADD\Signing Layout Plans\r2519b_sgn_psh_s14.dgn
jsertwolter johnson