TIP PROJECT: R-2519B

T.I.P. NO.	SHEET NO.
R-2519B	UO-1

STATE OF NORTH CAROLINA
DIVISION OF HIGHWAYS

UTILITIES BY OTHERS PLANS
YANCEY/MITCHELL COUNTIES

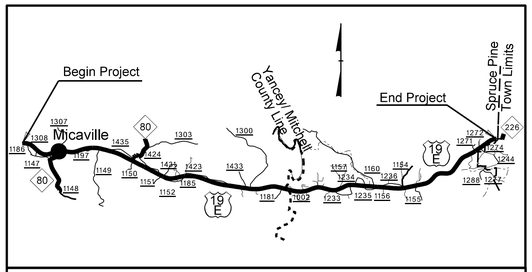

VICINITY MAP

LOCATION: US 19E FROM SR 1186 (OLD US 19) IN YANCEY COUNTY TO MULTI-LANE SECTION WEST OF SPRUCE PINE IN MITCHELL COUNTY

TYPE OF WORK: POWER, TELEPHONE, CATV & GAS RELOCATION

NAD 83

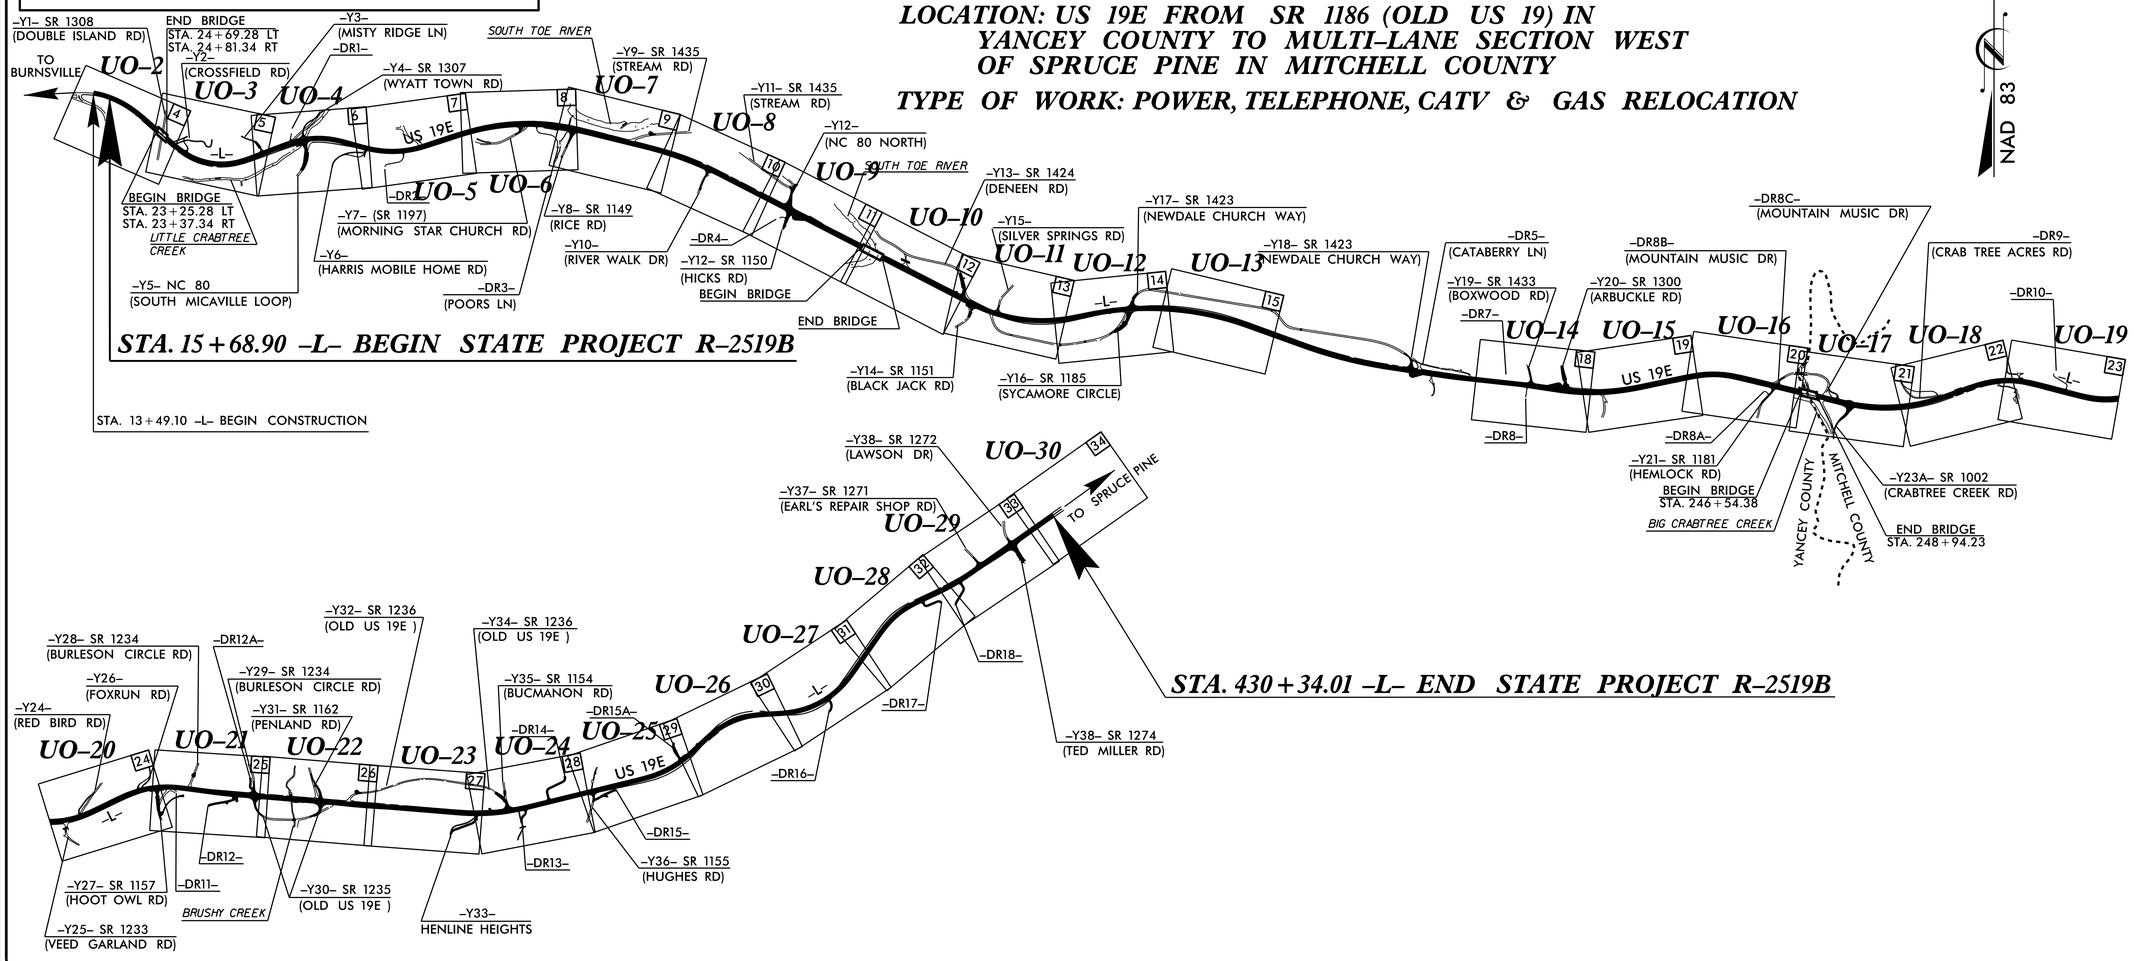

GRAPHIC SCALES

50 25 0 50 100
PLANS

50 25 0 50 100
PROFILE (HORIZONTAL)

10 5 0 10 20
PROFILE (VERTICAL)

INDEX OF SHEETS

SHEET NO.	DESCRIPTION
UO–1	TITLE SHEET
UO–2 THRU UO–30	UTILITIES BY OTHERS PLAN SHEETS

UTILITY OWNERS ON PROJECT

(A) DUKE ENERGY PROGRESS – TRANSMISSION POWER
(B) DUKE ENERGY PROGRESS – DISTRIBUTION POWER
(C) FRENCH BROAD EMC – DISTRIBUTION POWER
(D) FRONTIER COMMUNICATION – TELEPHONE
(E) AT&T – TELEPHONE
(F) CHARTER COMMUNICATION – CATV
(G) COUNTRY CABLEVISION – CATV
(H) PIEDMONT NATURAL GAS – GAS

UTILITY DESIGN BY:

MA Engineering CONSULTANTS, INC.
598 East Chatham Street Suite 137 Cary, NC 27511
Phone: 919.297.0220 Fax: 919.297.0221

PREPARED IN THE OFFICE OF:
DIVISION OF HIGHWAYS
UTILITIES UNIT
UTILITIES ENGINEERING
1555 MAIL SERVICES CENTER
RALEIGH NC 27699-1555
PHONE (919) 707-6690
FAX (919) 250-4151

Roger Worthington, P.E. — UTILITIES SECTION ENGINEER
Carl Barclay, P.E. — UTILITIES SQUAD LEADER PROJECT ENGINEER
James E. Swinson — UTILITIES PROJECT DESIGNER

09/08/99
$$$$$SYSTIME$$$$$
$$$$$$$$$$$$$$$$$DGN$$$$$
$$$$$$USERNAME$$$$$