PROJECT REFERENCE NO.	SHEET NO.
R-2519B	UO-14

UTILITIES BY OTHERS

NOTE:
ALL PROPOSED UTILITY WORK SHOWN ON THIS SHEET WILL BE DONE BY OTHERS

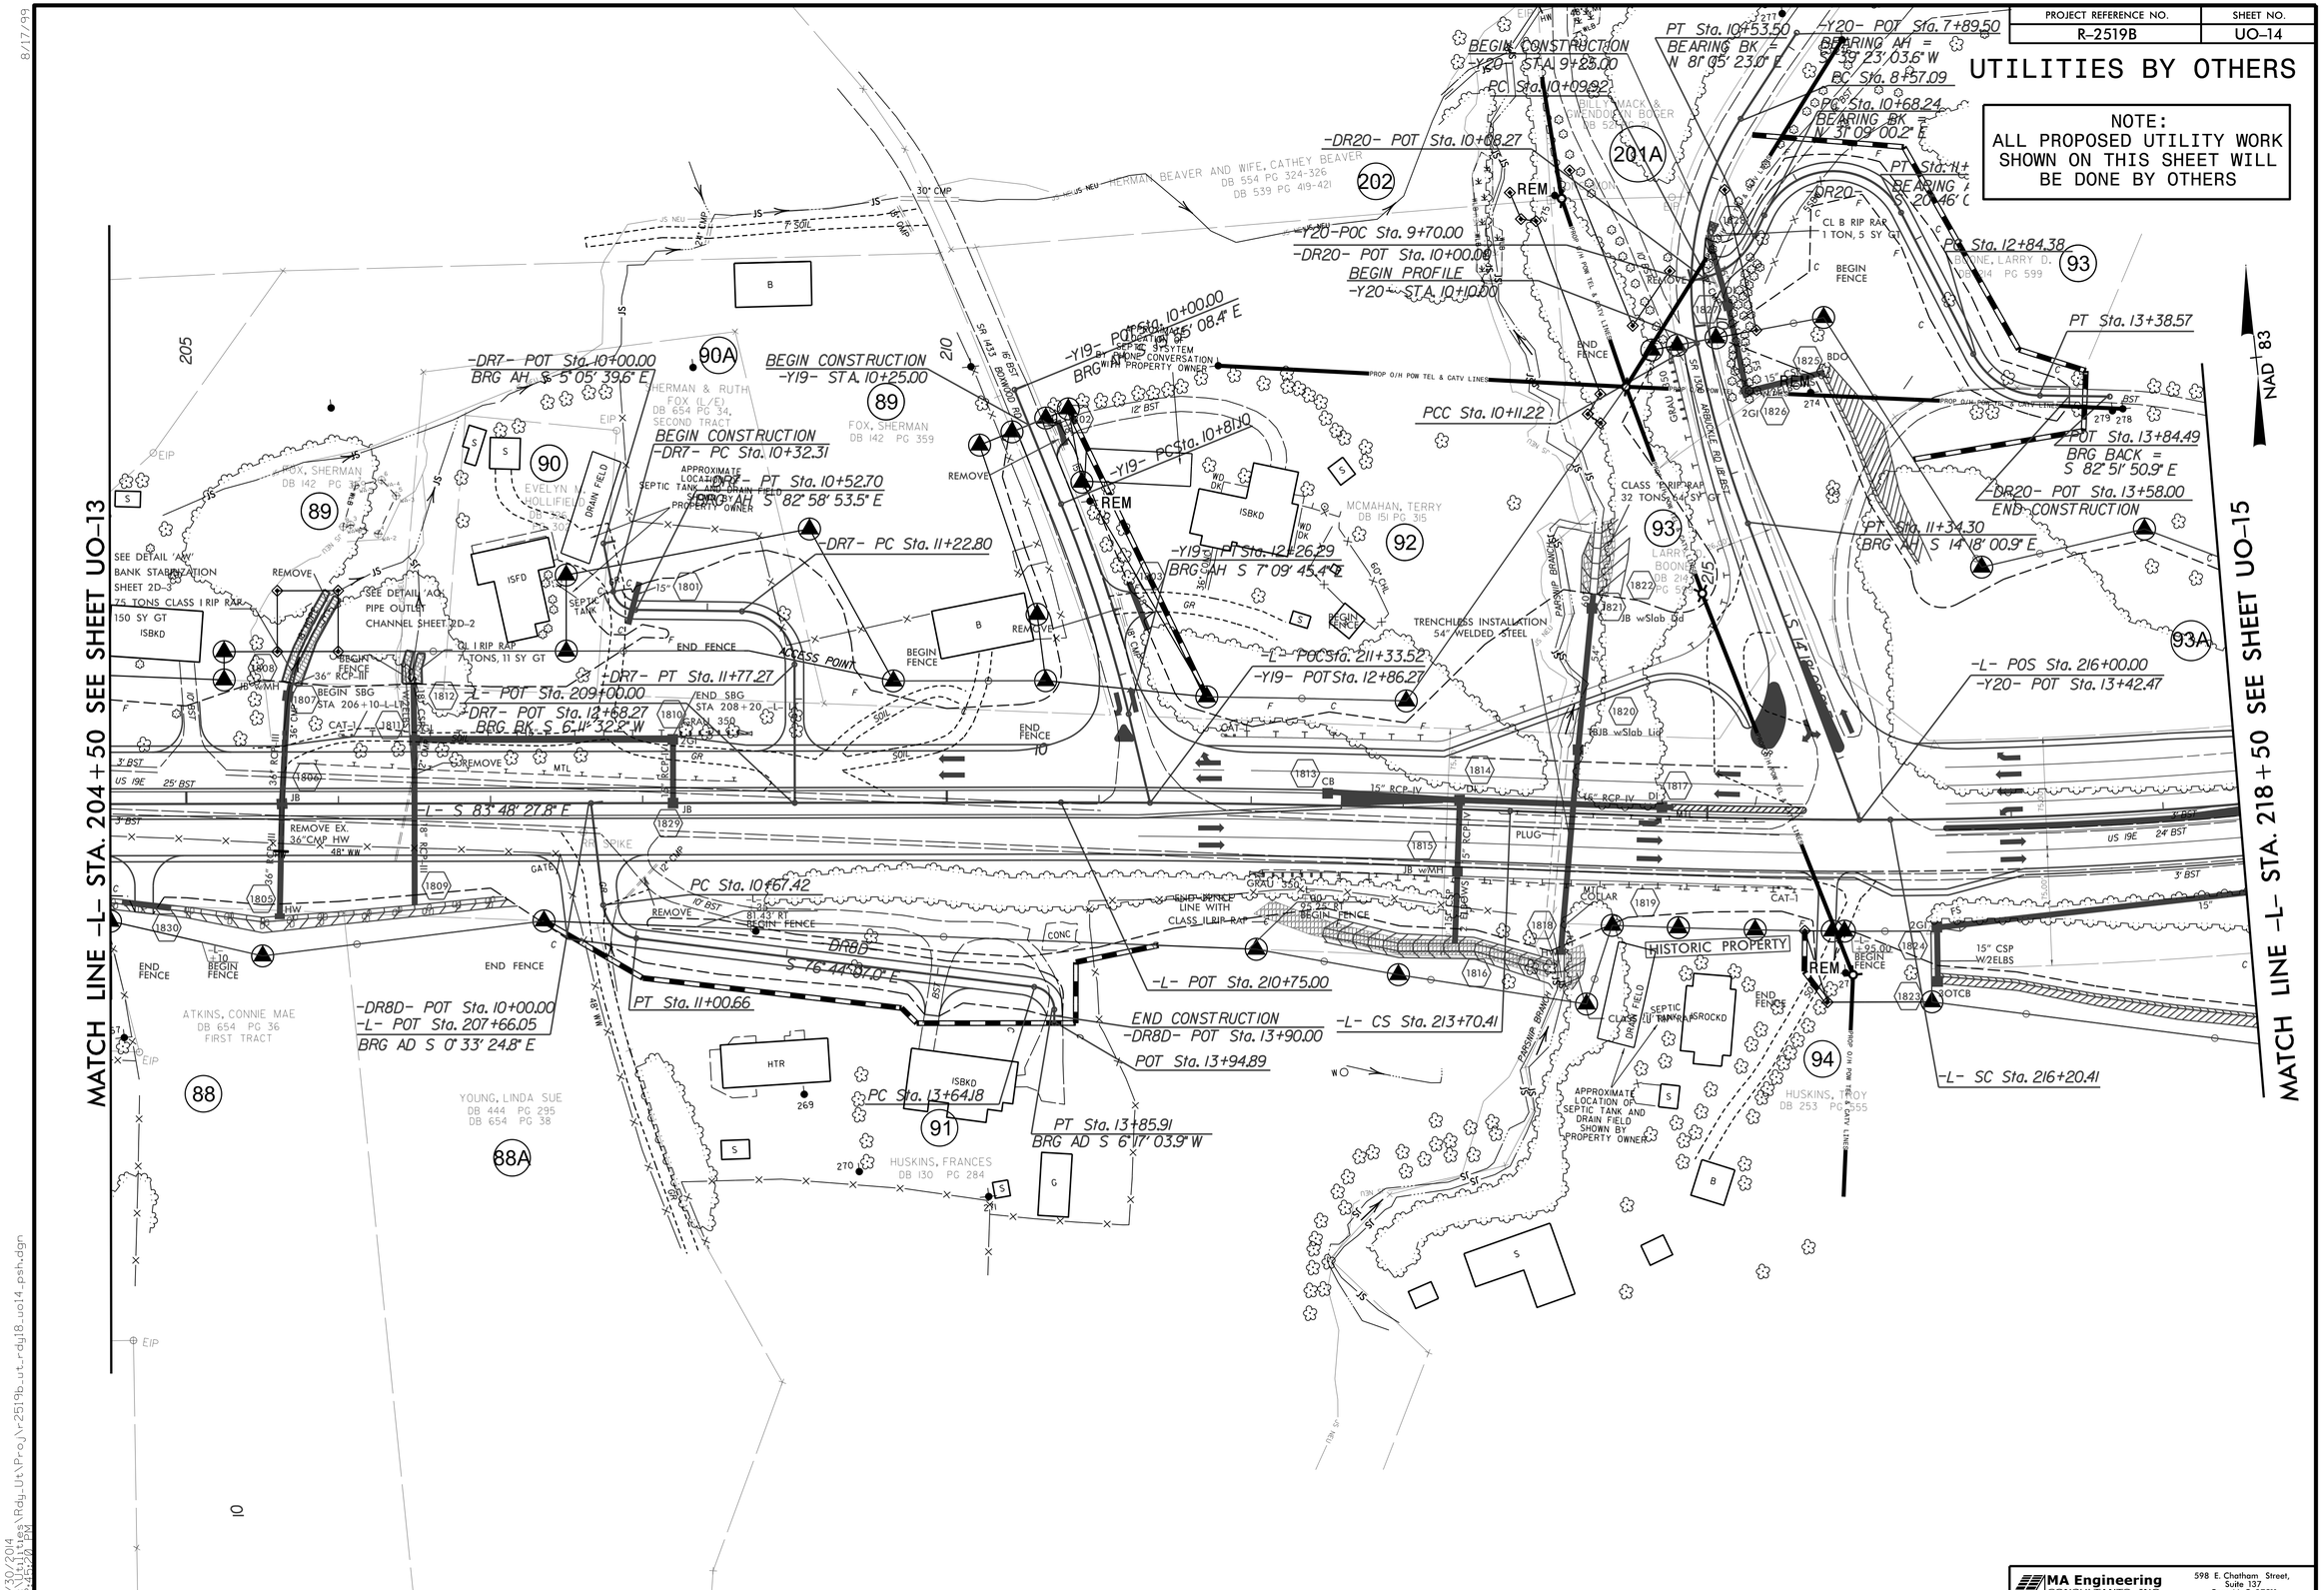

8/17/99
7/30/2014
R:\Utilities\Rdy_Us\Proj\r2519b_ut_rdy18_uo14_psh.dgn
12:45:20 PM